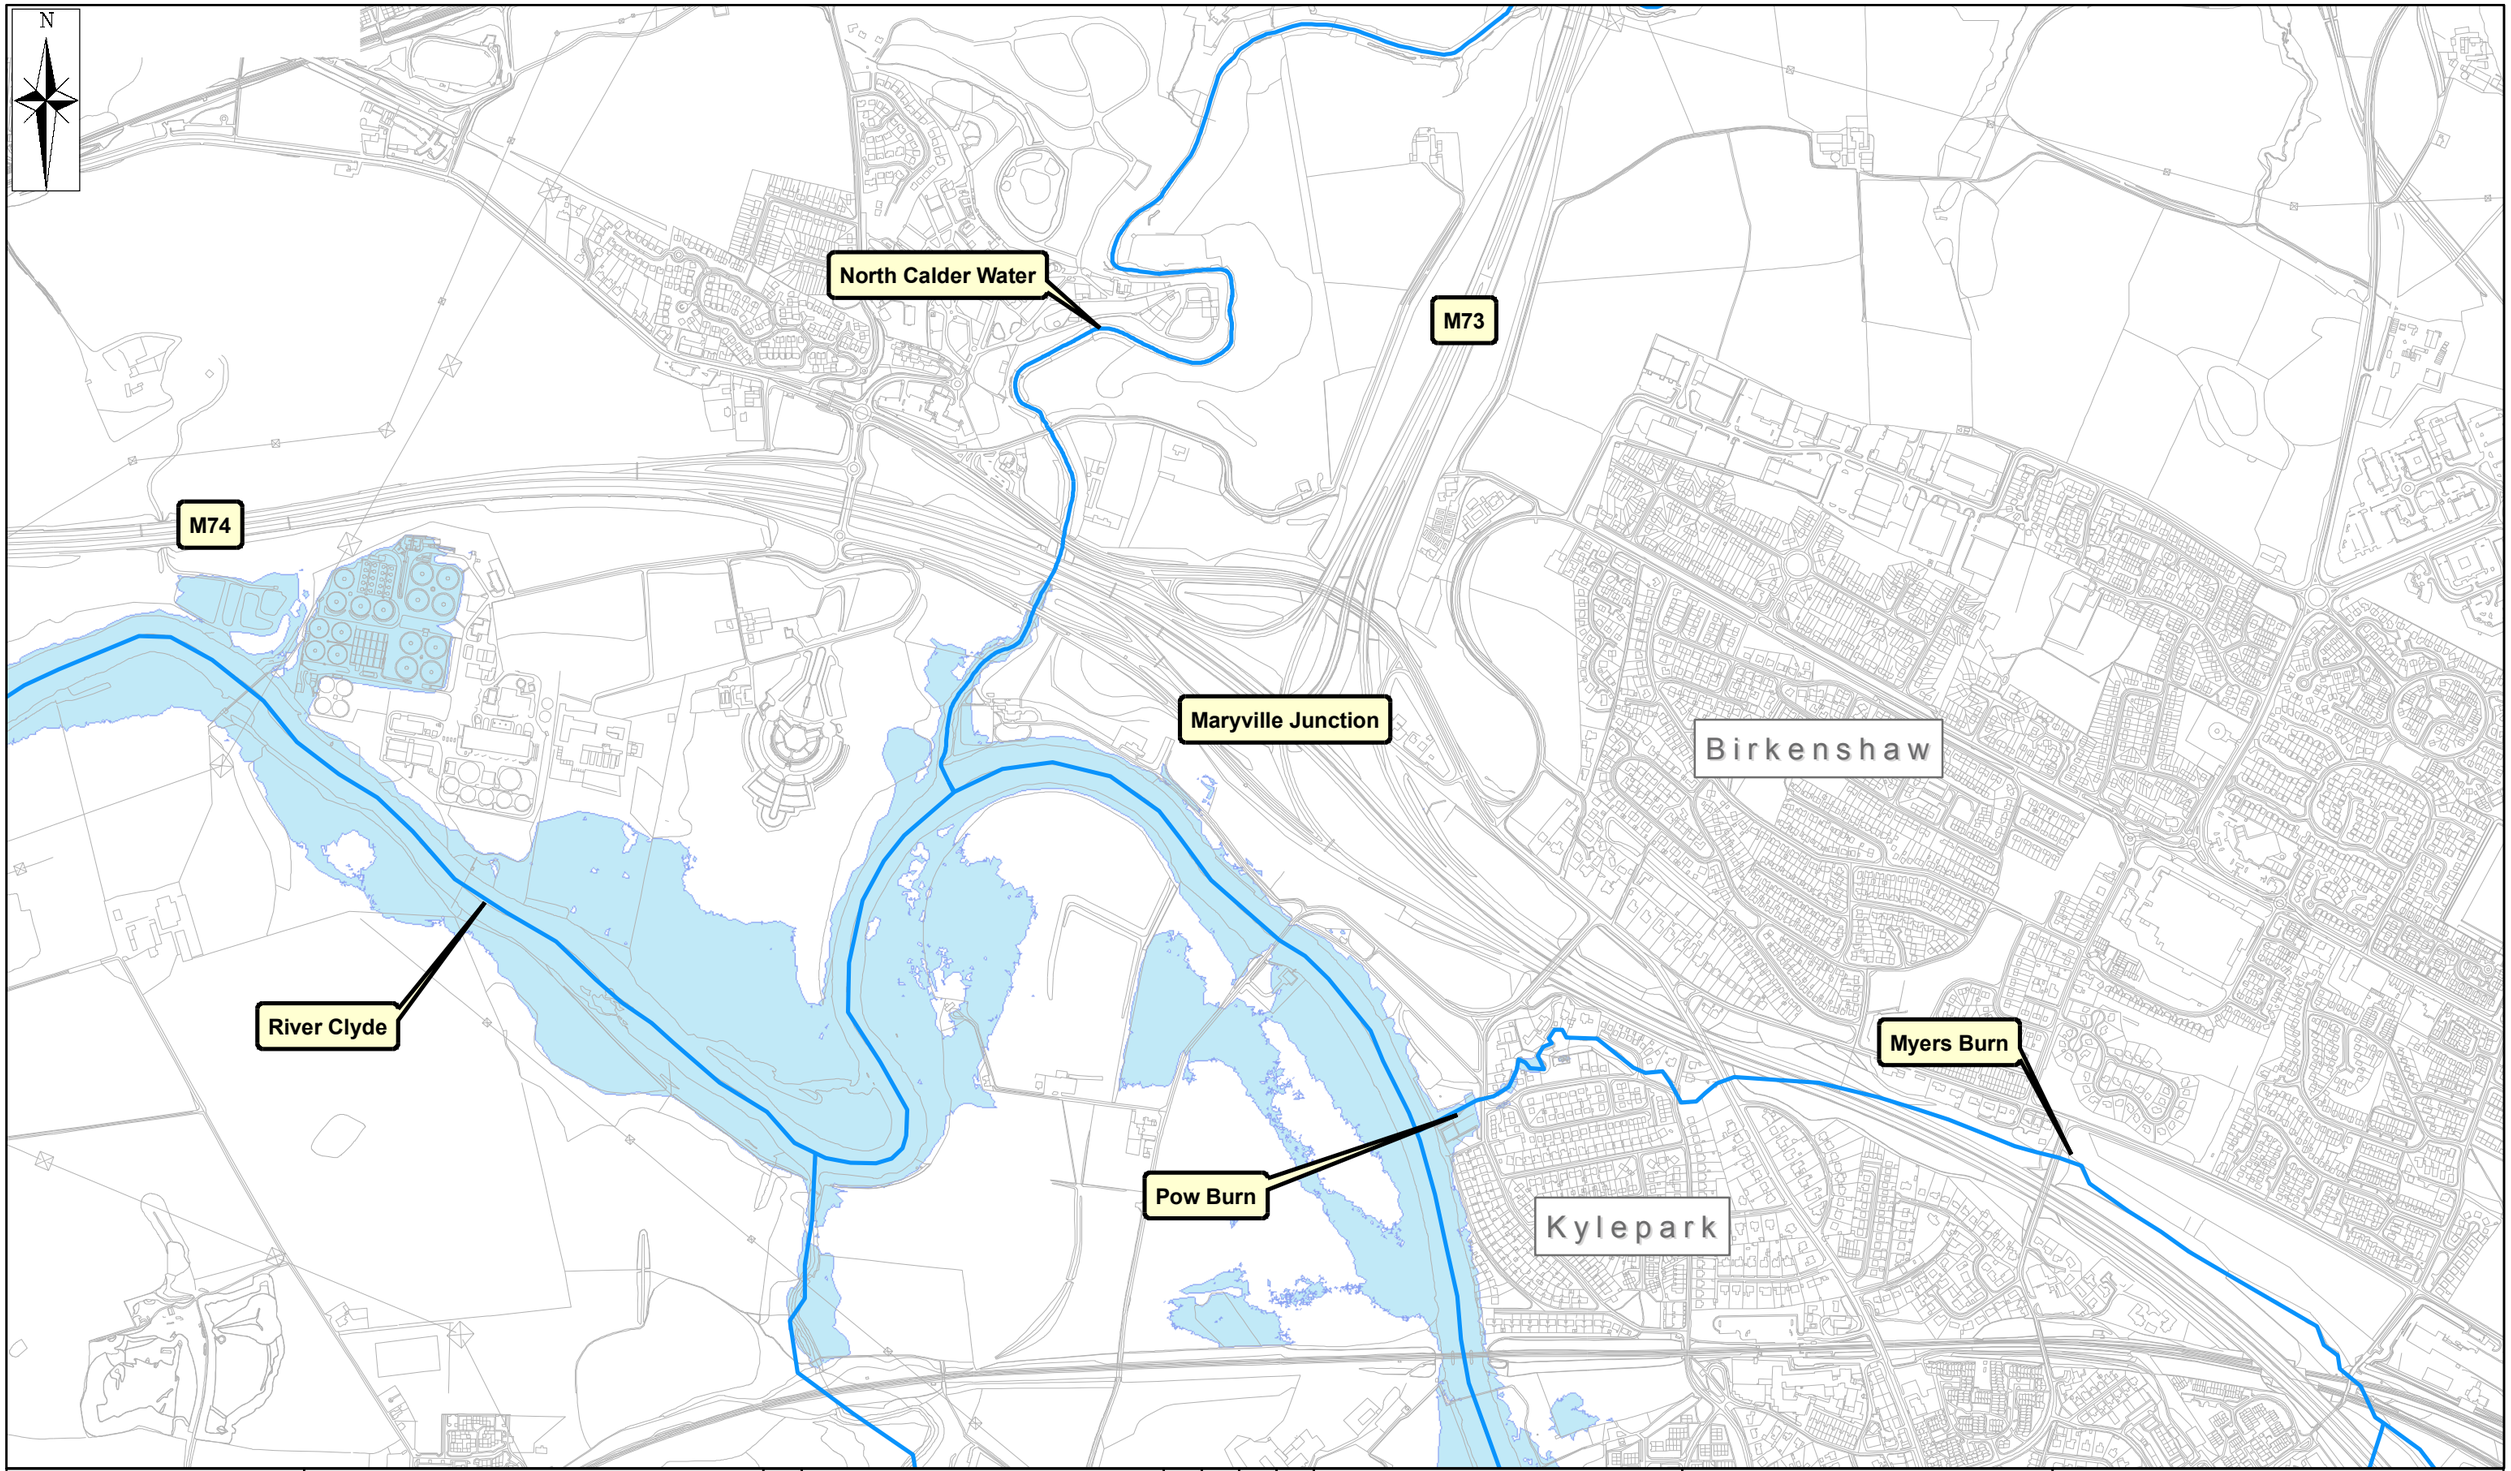

CLIENT

TRANSPORT SCOTLAND

PROJECT TITLE

M8/M73/M74
Network Improvements

REV	REVISIONS	BY	CHKD	APP'D	DATE

AMENDMENTS

This map is based on Ordnance Survey material with the permission of Ordnance Survey on behalf of the Controller of Her Majesty's Stationery Office Crown Copyright. Unauthorised reproduction infringes Crown copyright and may lead to prosecution or civil proceedings. Scottish Executive 100020540 Year of publication

DESIGN BY:	RMH	CHECKED BY:	EC
DATE:	31/10/06	DATE:	31/10/06
DRAWN BY:	RMH	APPROVED BY:	EC
DATE:	31/10/06	DATE:	31/10/06

DRAFT | PRELIMINARY | TENDER | X FINAL

ENGINEER

Mouchel FAIRHURST

IN ASSOCIATION WITH

SiAS YA

DRAWING TITLE

Predicted Flood Extents from River Clyde South of Maryville Junction (M74/J4) (1 in 200yr)

SCALE 1:10,000 AT A3

DRAWING NO Figure 15.3

REV