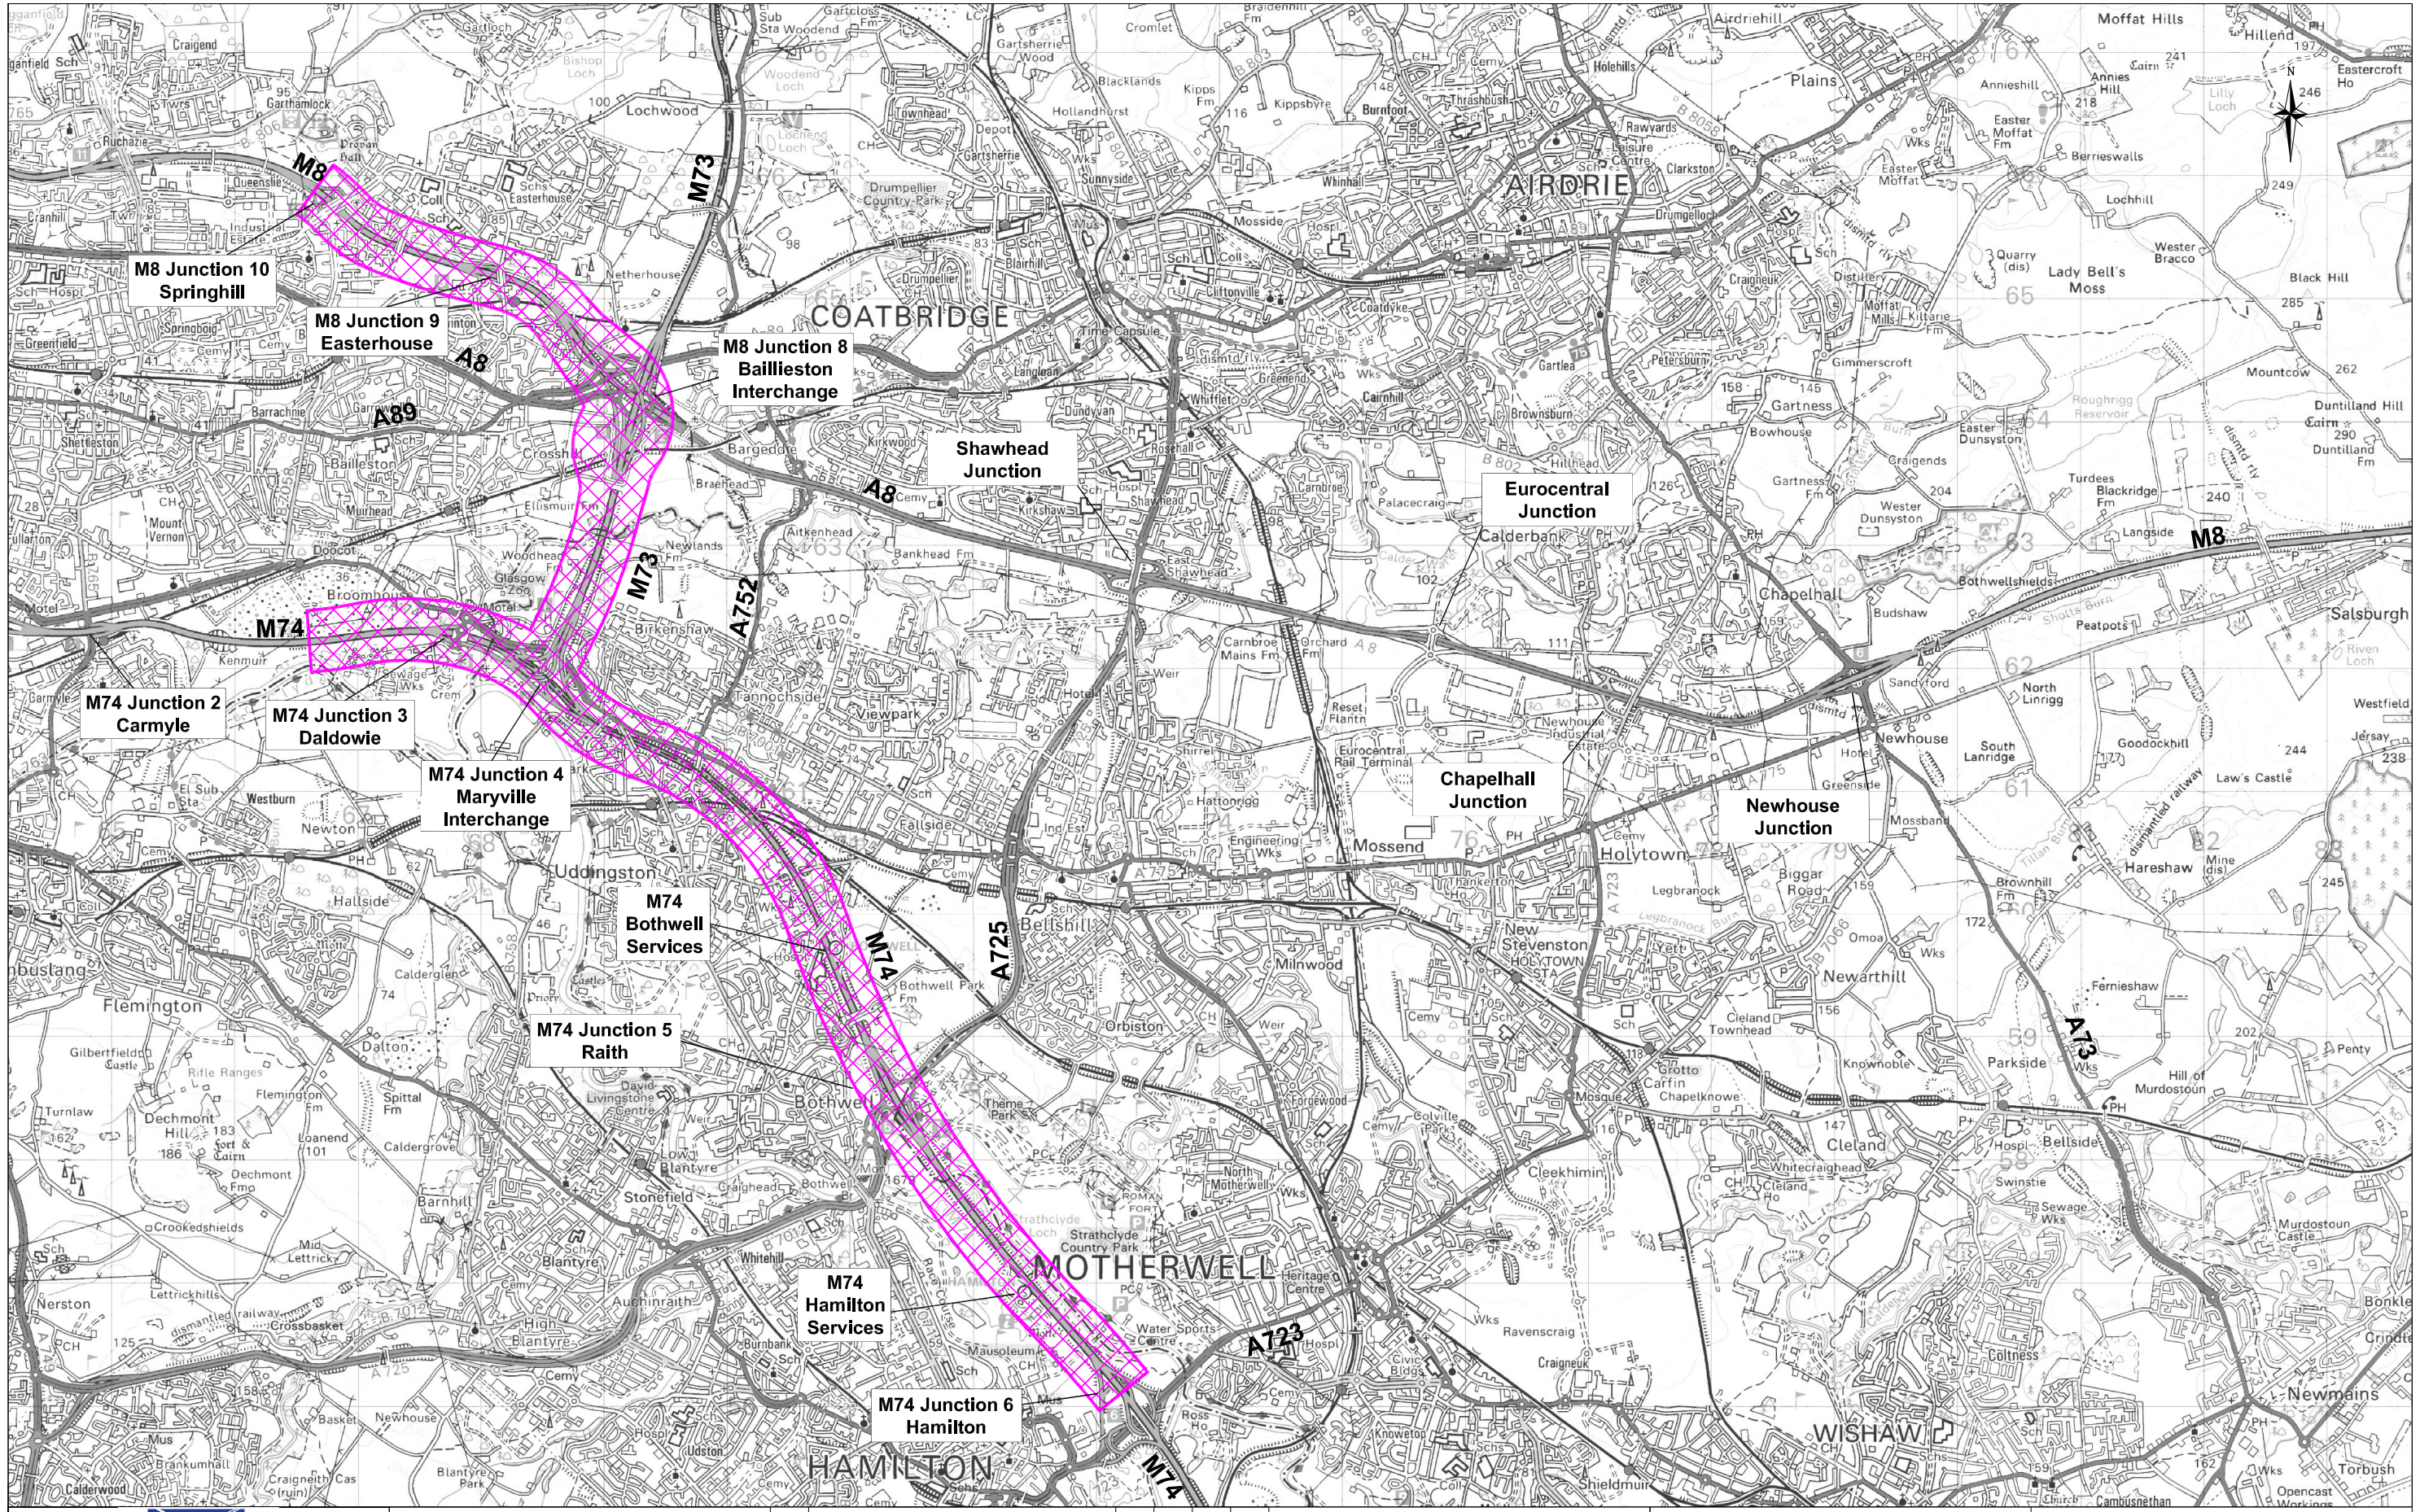

CLIENT	PROJECT TITLE							ENGINEER	DRAWING TITLE
TRANSPORT SCOTLAND An agency of SCOTTISH EXECUTIVE	M8/M73/M74 Network Improvements						This map is based upon Ordnance Survey material with the permission of Ordnance Survey on behalf of the Controller of Her Majesty's stationery Office (c) Crown copyright 2008. Any unauthorised reproduction infringes Crown copyright and may lead to prosecution or civil proceedings. Scottish Executive Licence number : SE100020540 2008.		Mouchel FAIRHURST IN ASSOCIATION WITH SIAS YA	M8/M73/M74 Network Improvements Route Corridor Strategy 4
		REV	REVISIONS	BY	CHKD	APP'D	DATE	DESIGN BY: MFJV / CHECKED BY: WW DATE: May 2008 / DATE: May 2008 DRAWN BY: RH / APPROVED BY: DH DATE: May 2008 / DATE: May 2008	
			AMENDMENTS					DRAFT [X] FINAL REPORT	SCALE: 1: 50,000 AT A3 / DRAWING NO: Figure 2.1b / REV: -