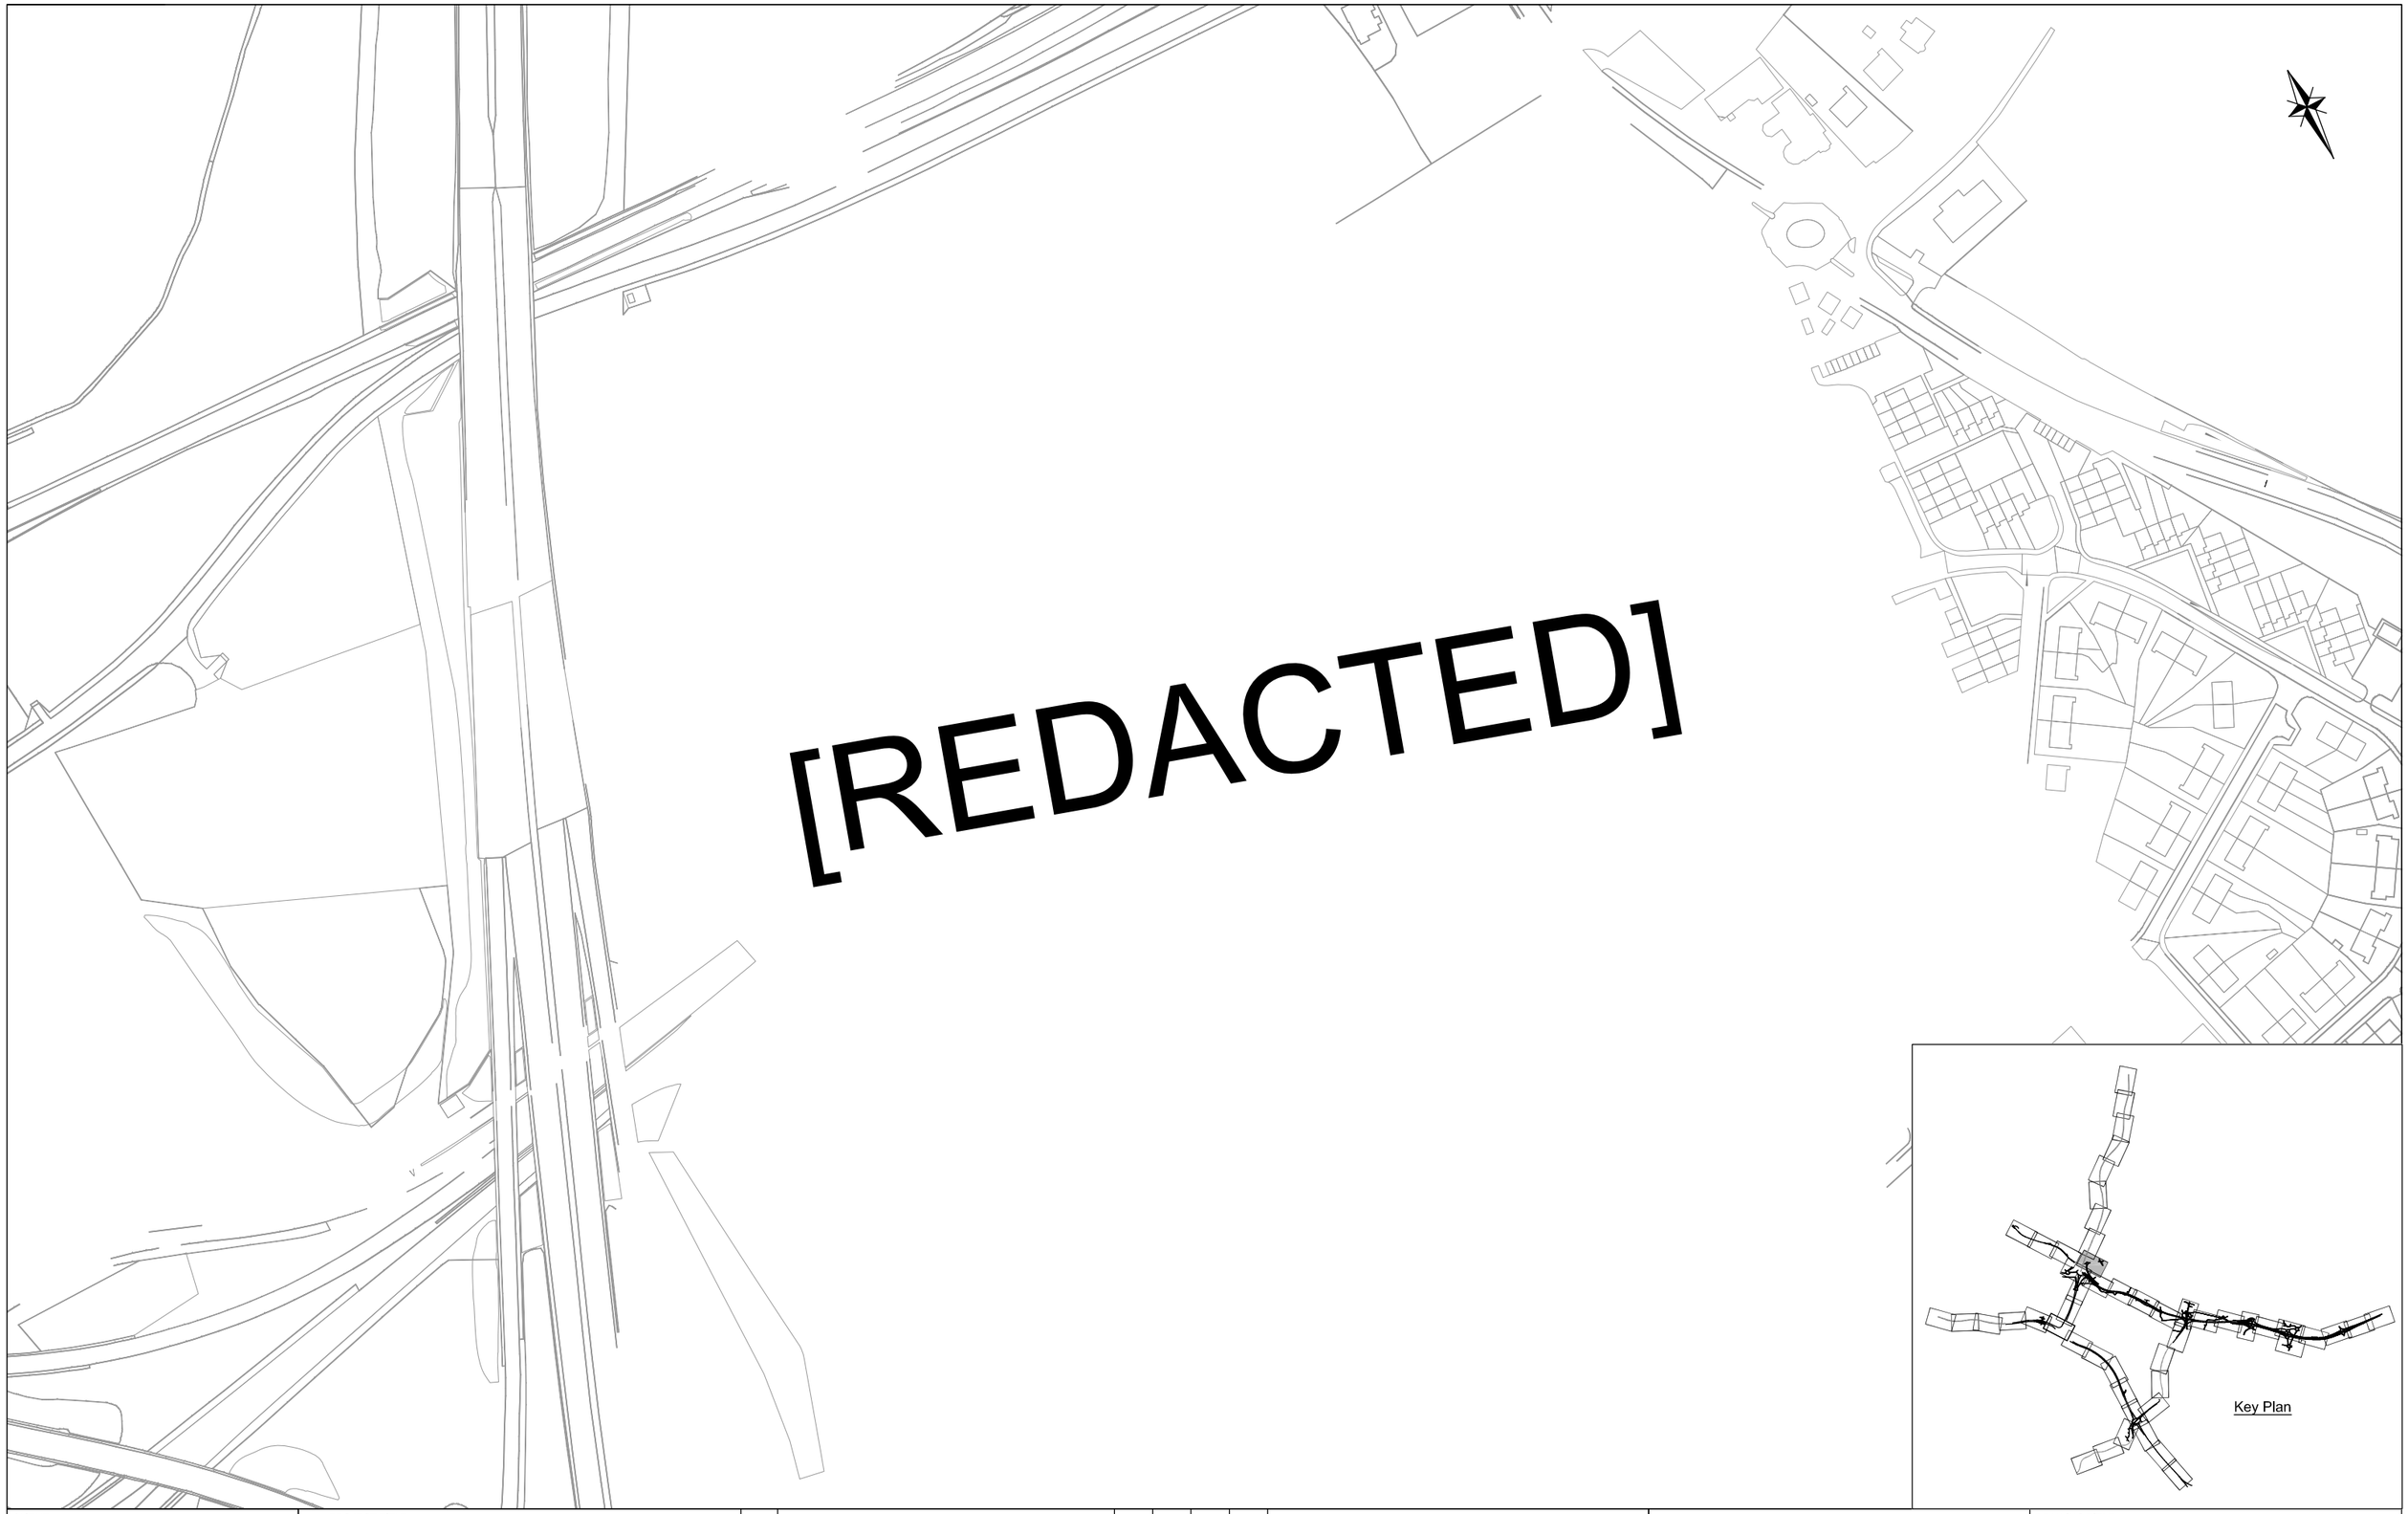

CLIENT

TRANSPORT SCOTLAND

An agency of The Scottish Government

PROJECT TITLE

M8 M73 M74
Motorway Improvements

[REDACTED]

ENGINEER

mouchel FAIRHURST

IN ASSOCIATION WITH

SIAS amec

DRAWING TITLE

Scottish Water Potable Water Network
Indicative Undertaker Works
Sheet 2 of 18

SCALE AT A1	DRAWING NO	REV
1:1250	M8/C/STATS/SW M/002	01