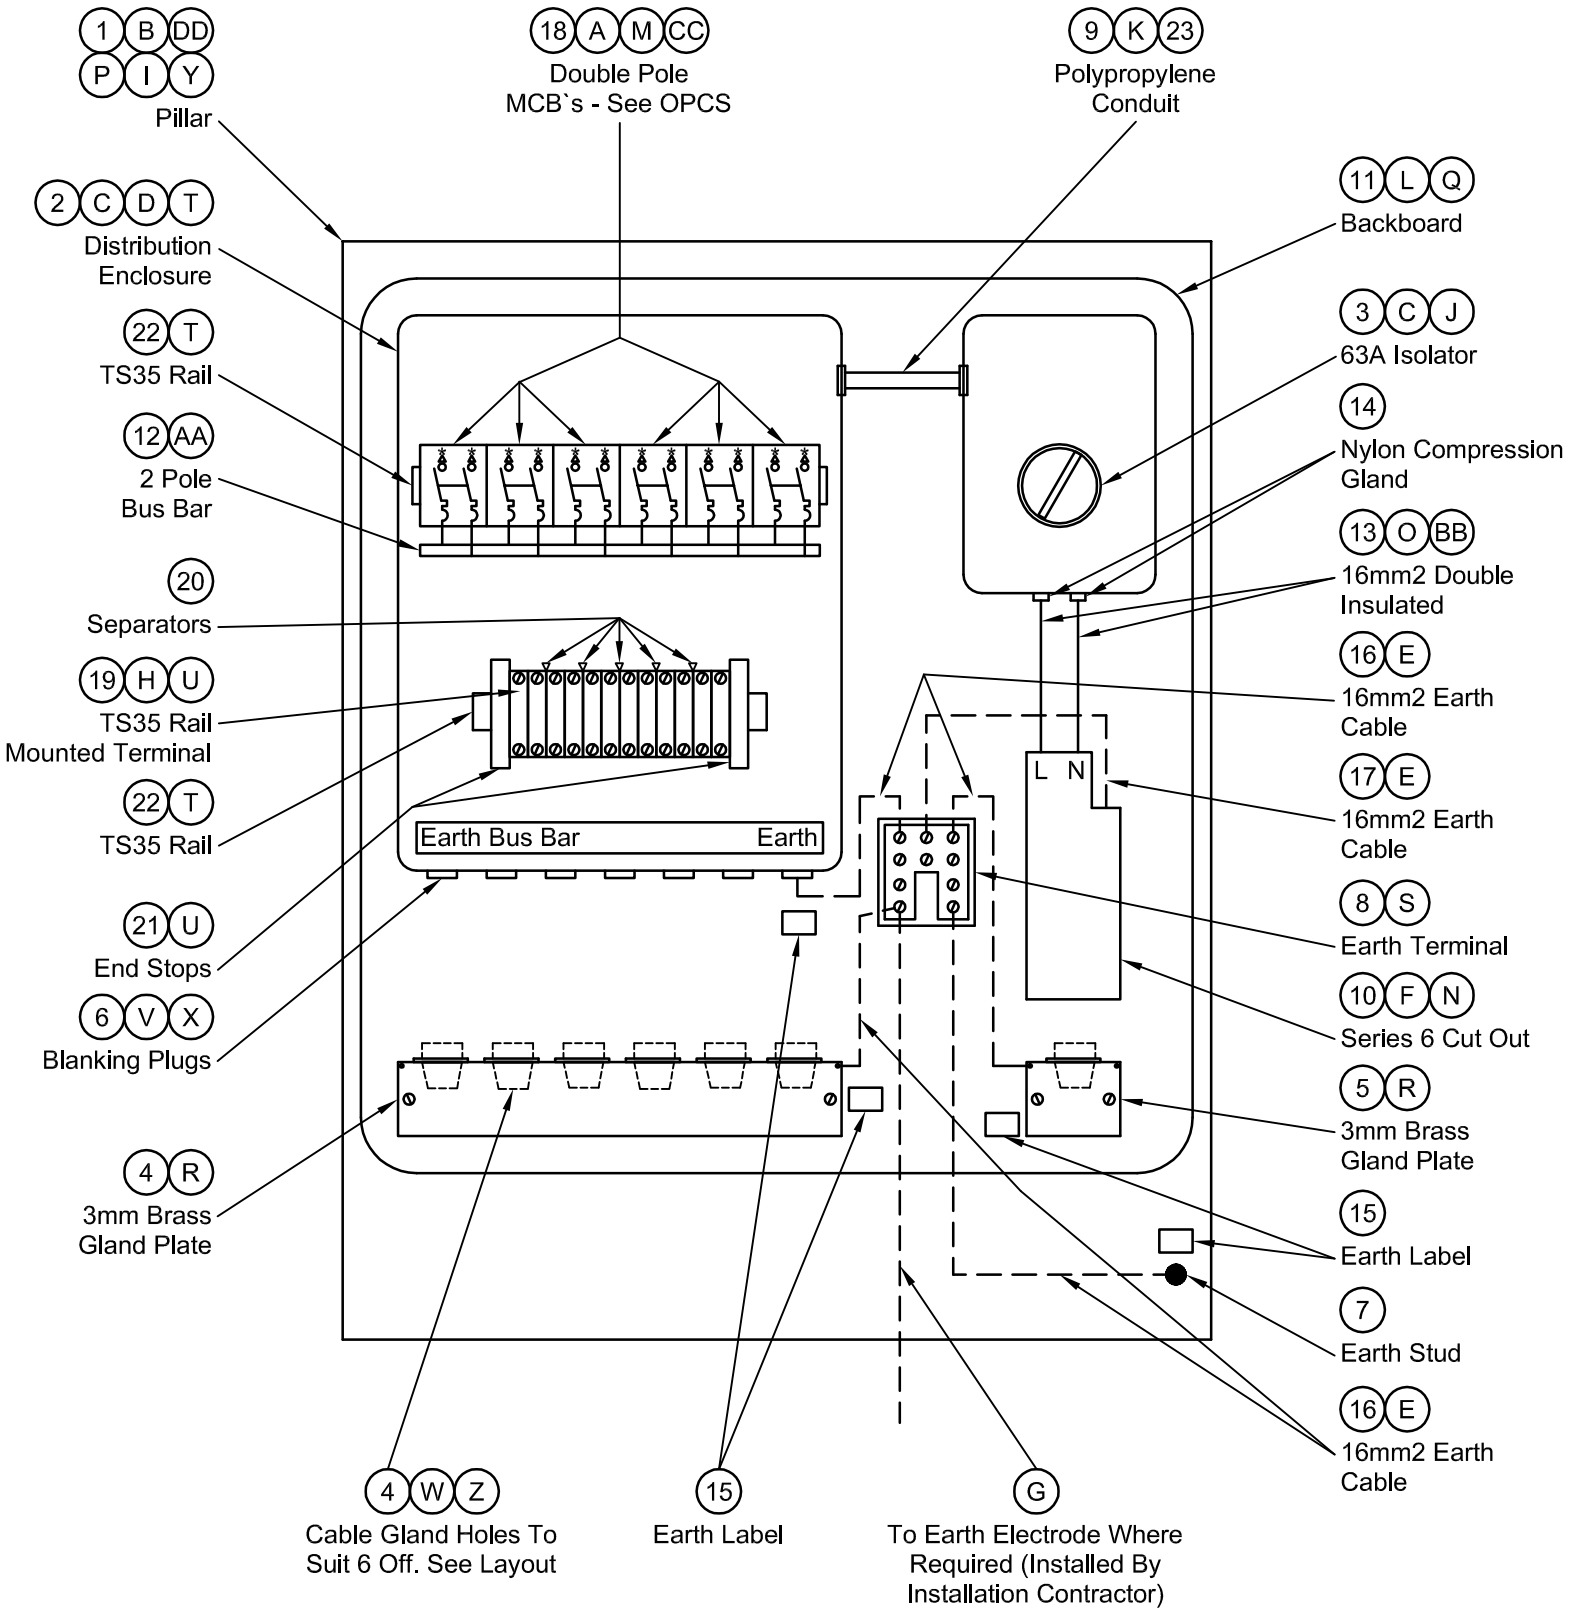

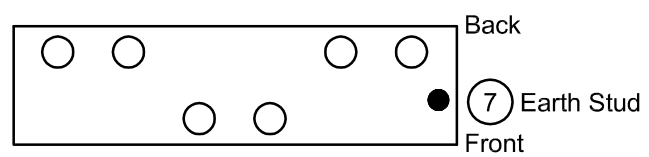

Typical Gland Plate Layout
(NTS)

ISSUE	AMENDMENTS	APPD/DATE
A	REDRAWN	BD 13/10/09
1	FIRST ISSUE	SM 10/03/08

Note:
The NDX series of drawings represents non site specific installations of standard equipment and site layouts.

TRANSPORT SCOTLAND

This drawing was generated on computer and must not be manually updated

TITLE

TYPICAL LAYOUT OF TRAFFIC EQUIPMENT TERMINATION PILLAR (TEDP)

ORIGINAL DRAWING SIZE: 297 x 420
ALL DIMENSIONS ARE IN MM
TOLERANCE +- 1 UNLESS OTHERWISE STATED
THIRD ANGLE PROJECTION DO NOT SCALE

DRN S.D. CHKD S.M. SCALE N.T.S.
DATE 29.02.08 DATE 29.02.08

DRG. NO. NDX1011-08ga

SHT. NO. 1 of 4