Drawing number / Rev

B1033200/CD/REF/033 Rev 1

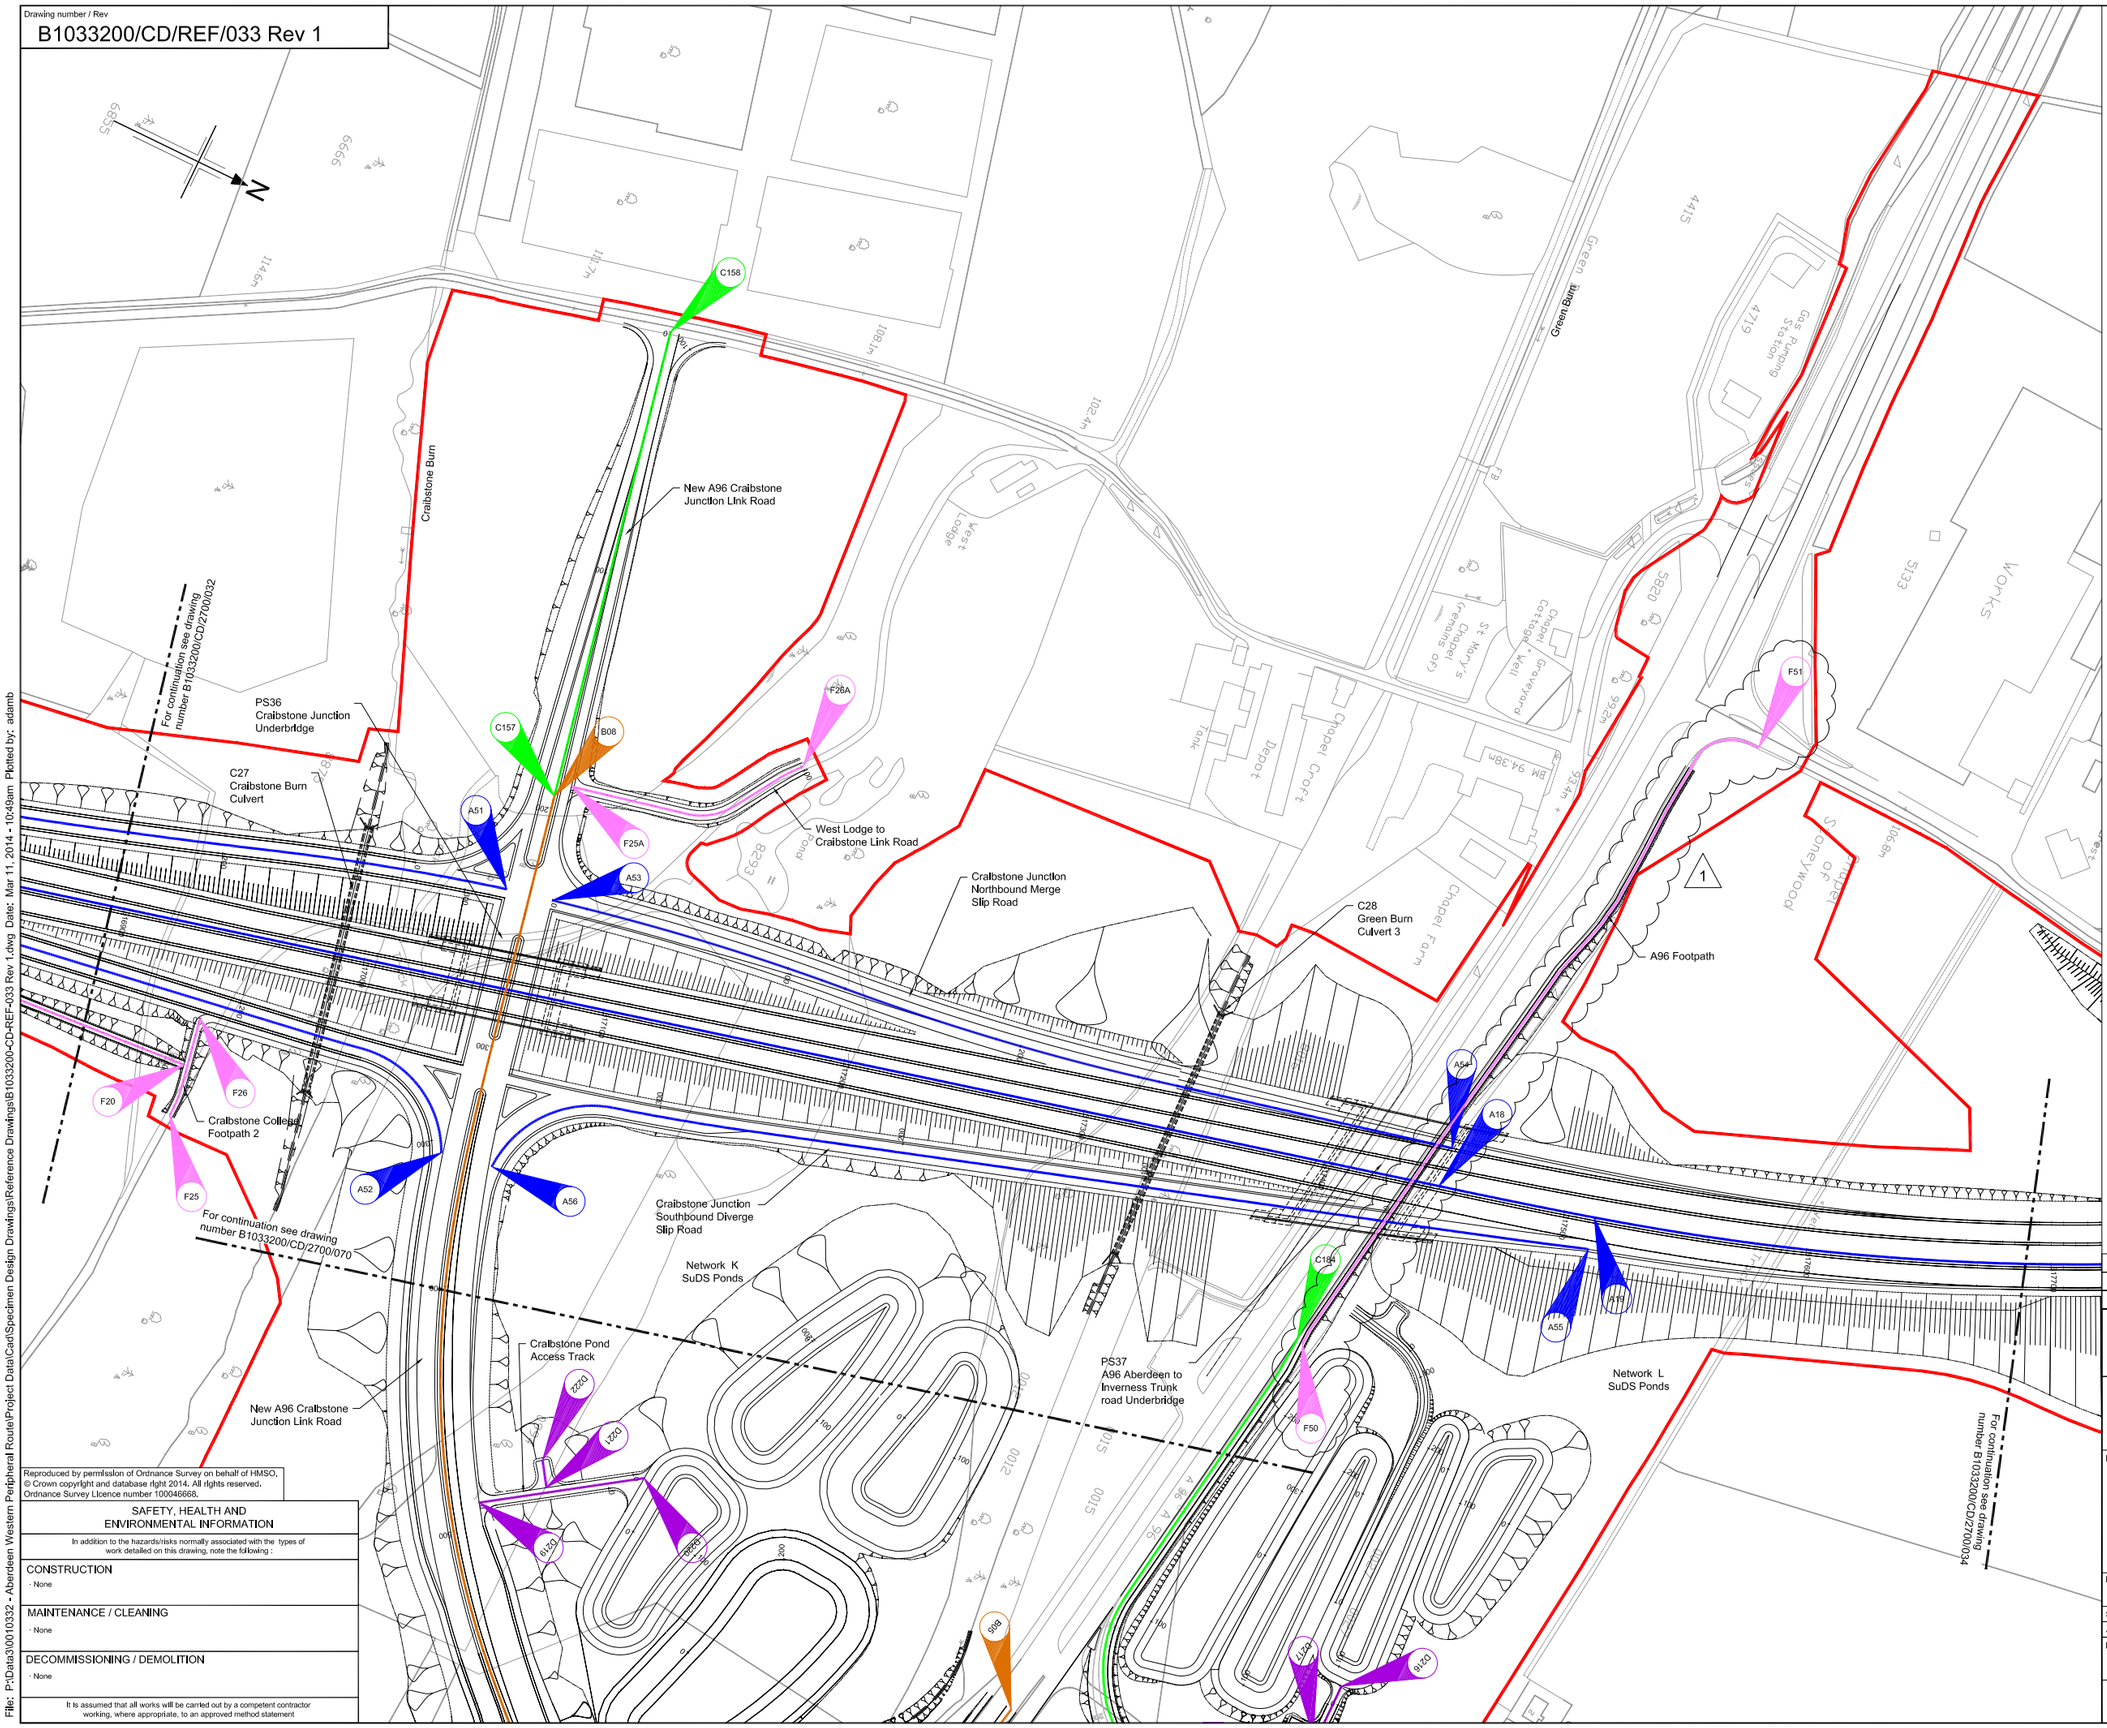

Legend:

- Land made available for the new works by The Scottish Ministers
- A — New Special Roads
- B — New Trunk Roads
- C — New Slde Roads
- D — New Access Road Track
- E — New Means of Access
- F — New Footpath

Notes:

1. Reference points represent those points called up in Table 1 of Schedule 19 of the Project Agreement.

Rev	Rev. Date	Purpose of revision	Drawn	Checkd	Rev'd	Apprv'd
1	05/03/14	Added A96 footpath	BA	SJ	BM	JML
0	14/05/13	For dialogue	BA	SJ	BM	JML

JACOBS
95 Bothwell St, Glasgow, G2 7HX
Tel:+44(0)141 243 8000 Fax:+44(0)141 226 3109
www.jacobs.com

Aberdeen Western Peripheral Route
Balmedie-Tipperty

Drawing title

AWPR
REFERENCE DRAWING
SHEET 33 OF 71

Drawing status

FOR DIALOGUE

Scale	1:1,250 @ A1	DO NOT SCALE
Jacobs No.	B1033200	

Drawing number: B1033200/CD/REF/033 — Rev: 1

This drawing is not to be used in whole or part other than for the intended purpose and project as defined on this drawing. Refer to the contract for full terms and conditions.

Reproduced by permission of Ordnance Survey on behalf of HMSO. © Crown copyright and database right 2014. All rights reserved. Ordnance Survey Licence number 100046668.

SAFETY, HEALTH AND ENVIRONMENTAL INFORMATION

In addition to the hazards/risks normally associated with the types of work detailed on this drawing, note the following :

CONSTRUCTION
- None

MAINTENANCE / CLEANING
- None

DECOMMISSIONING / DEMOLITION
- None

It is assumed that all works will be carried out by a competent contractor working, where appropriate, to an approved method statement

File: P:\Data3\0010332 - Aberdeen Western Peripheral Route\Project Data\Cad\Specimen Design Drawings\Reference Drawings\B1033200-CD-REF-033 Rev 1.dwg Date: Mar 11, 2014 - 10:49am Plotted by: adamb