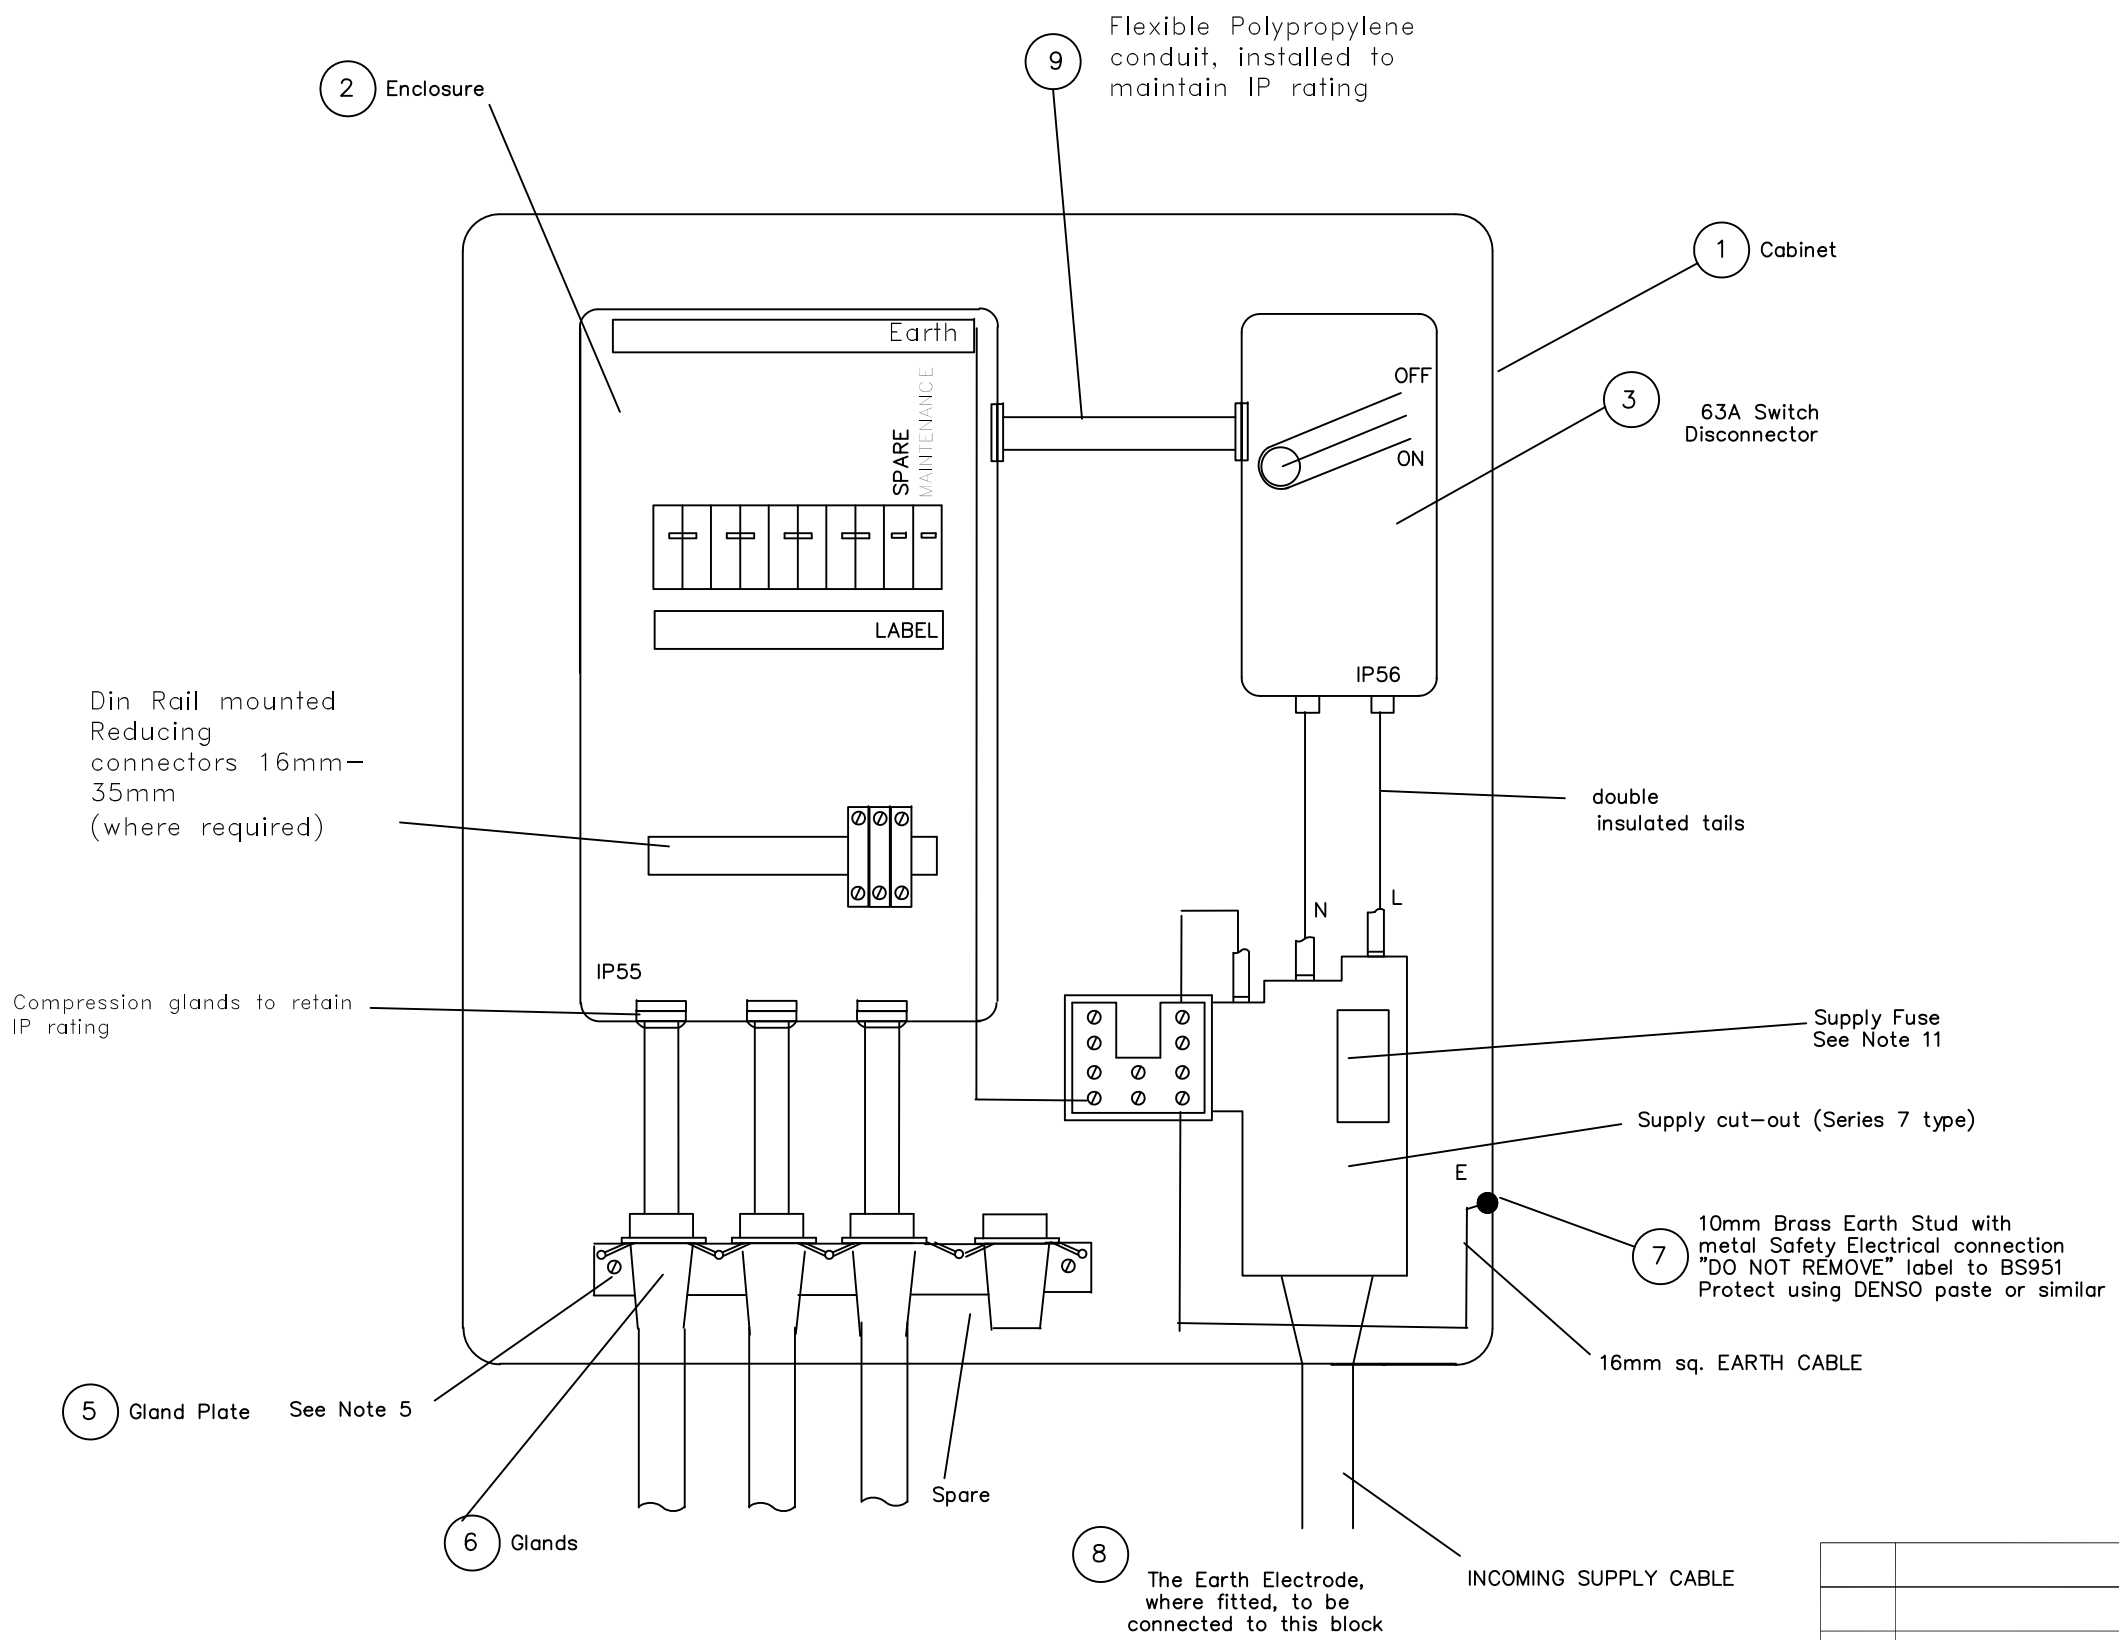

A	FIRST ISSUE	GC 11/08/06
ISSUE	AMENDMENTS	APPD/DATE

SCOTTISH EXECUTIVE

Traffic Controller Unit, EDINBURGH, EH6 6QQ

NADICS www.nadics.org.uk

This drawing was generated on computer and must not be manually updated

TITLE ELECTRICAL TERMINATION PILLAR TYPE TP/TEDP L (LUCY)
TP / TEDP 16mm sq to 35mm sq CSA Cables

ORIGINAL DRAWING SIZE: 297 x 420

DO NOT SCALE

DRN GC | CHKD
DATE 11/08/06 | DATE

DRG. NO. NDX1011–01wd

SCALE N.T.S.

SHT. NO. 4 of 7