THE A90 (ABERDEEN WESTERN PERIPHERAL ROUTE) SPECIAL ROAD AND THE A956 (ABERDEEN WESTERN PERIPHERAL ROUTE) SPECIAL ROAD NOTICE OF WORKS IN RELATION TO WATERS

Plan No.
RYC/G109/36/17

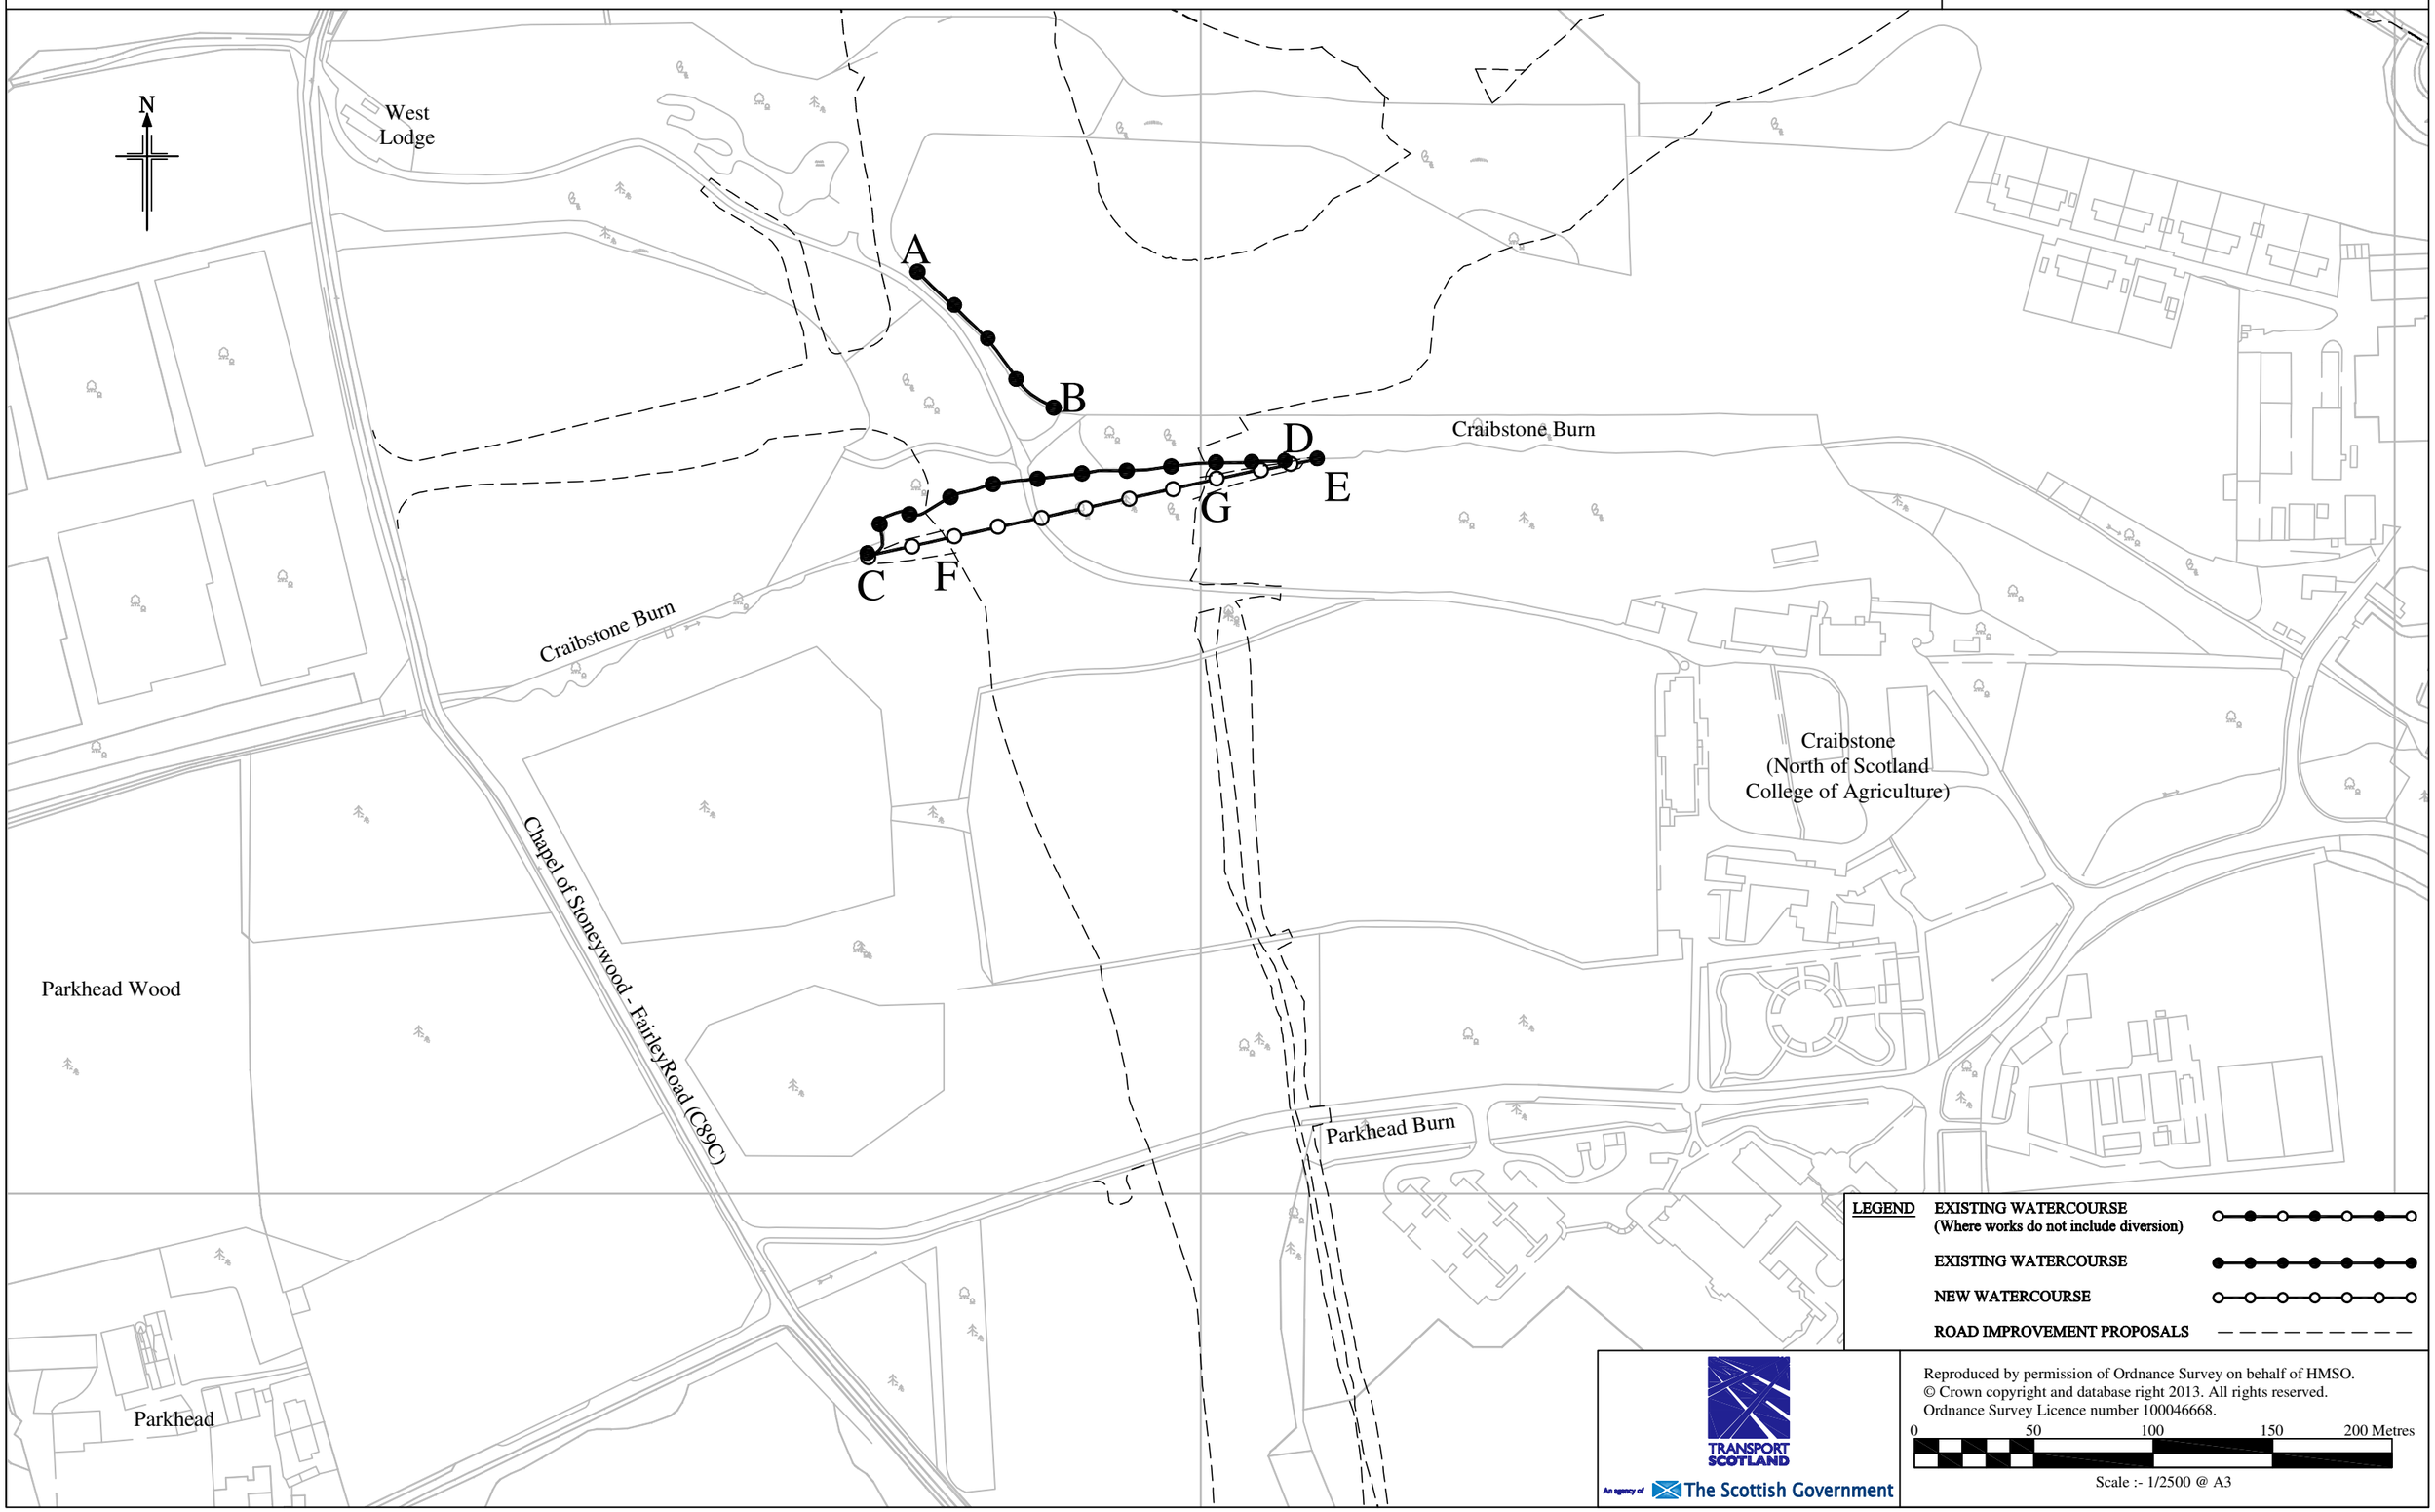

Reproduced by permission of Ordnance Survey on behalf of HMSO.
© Crown copyright and database right 2013. All rights reserved.
Ordnance Survey Licence number 100046668.