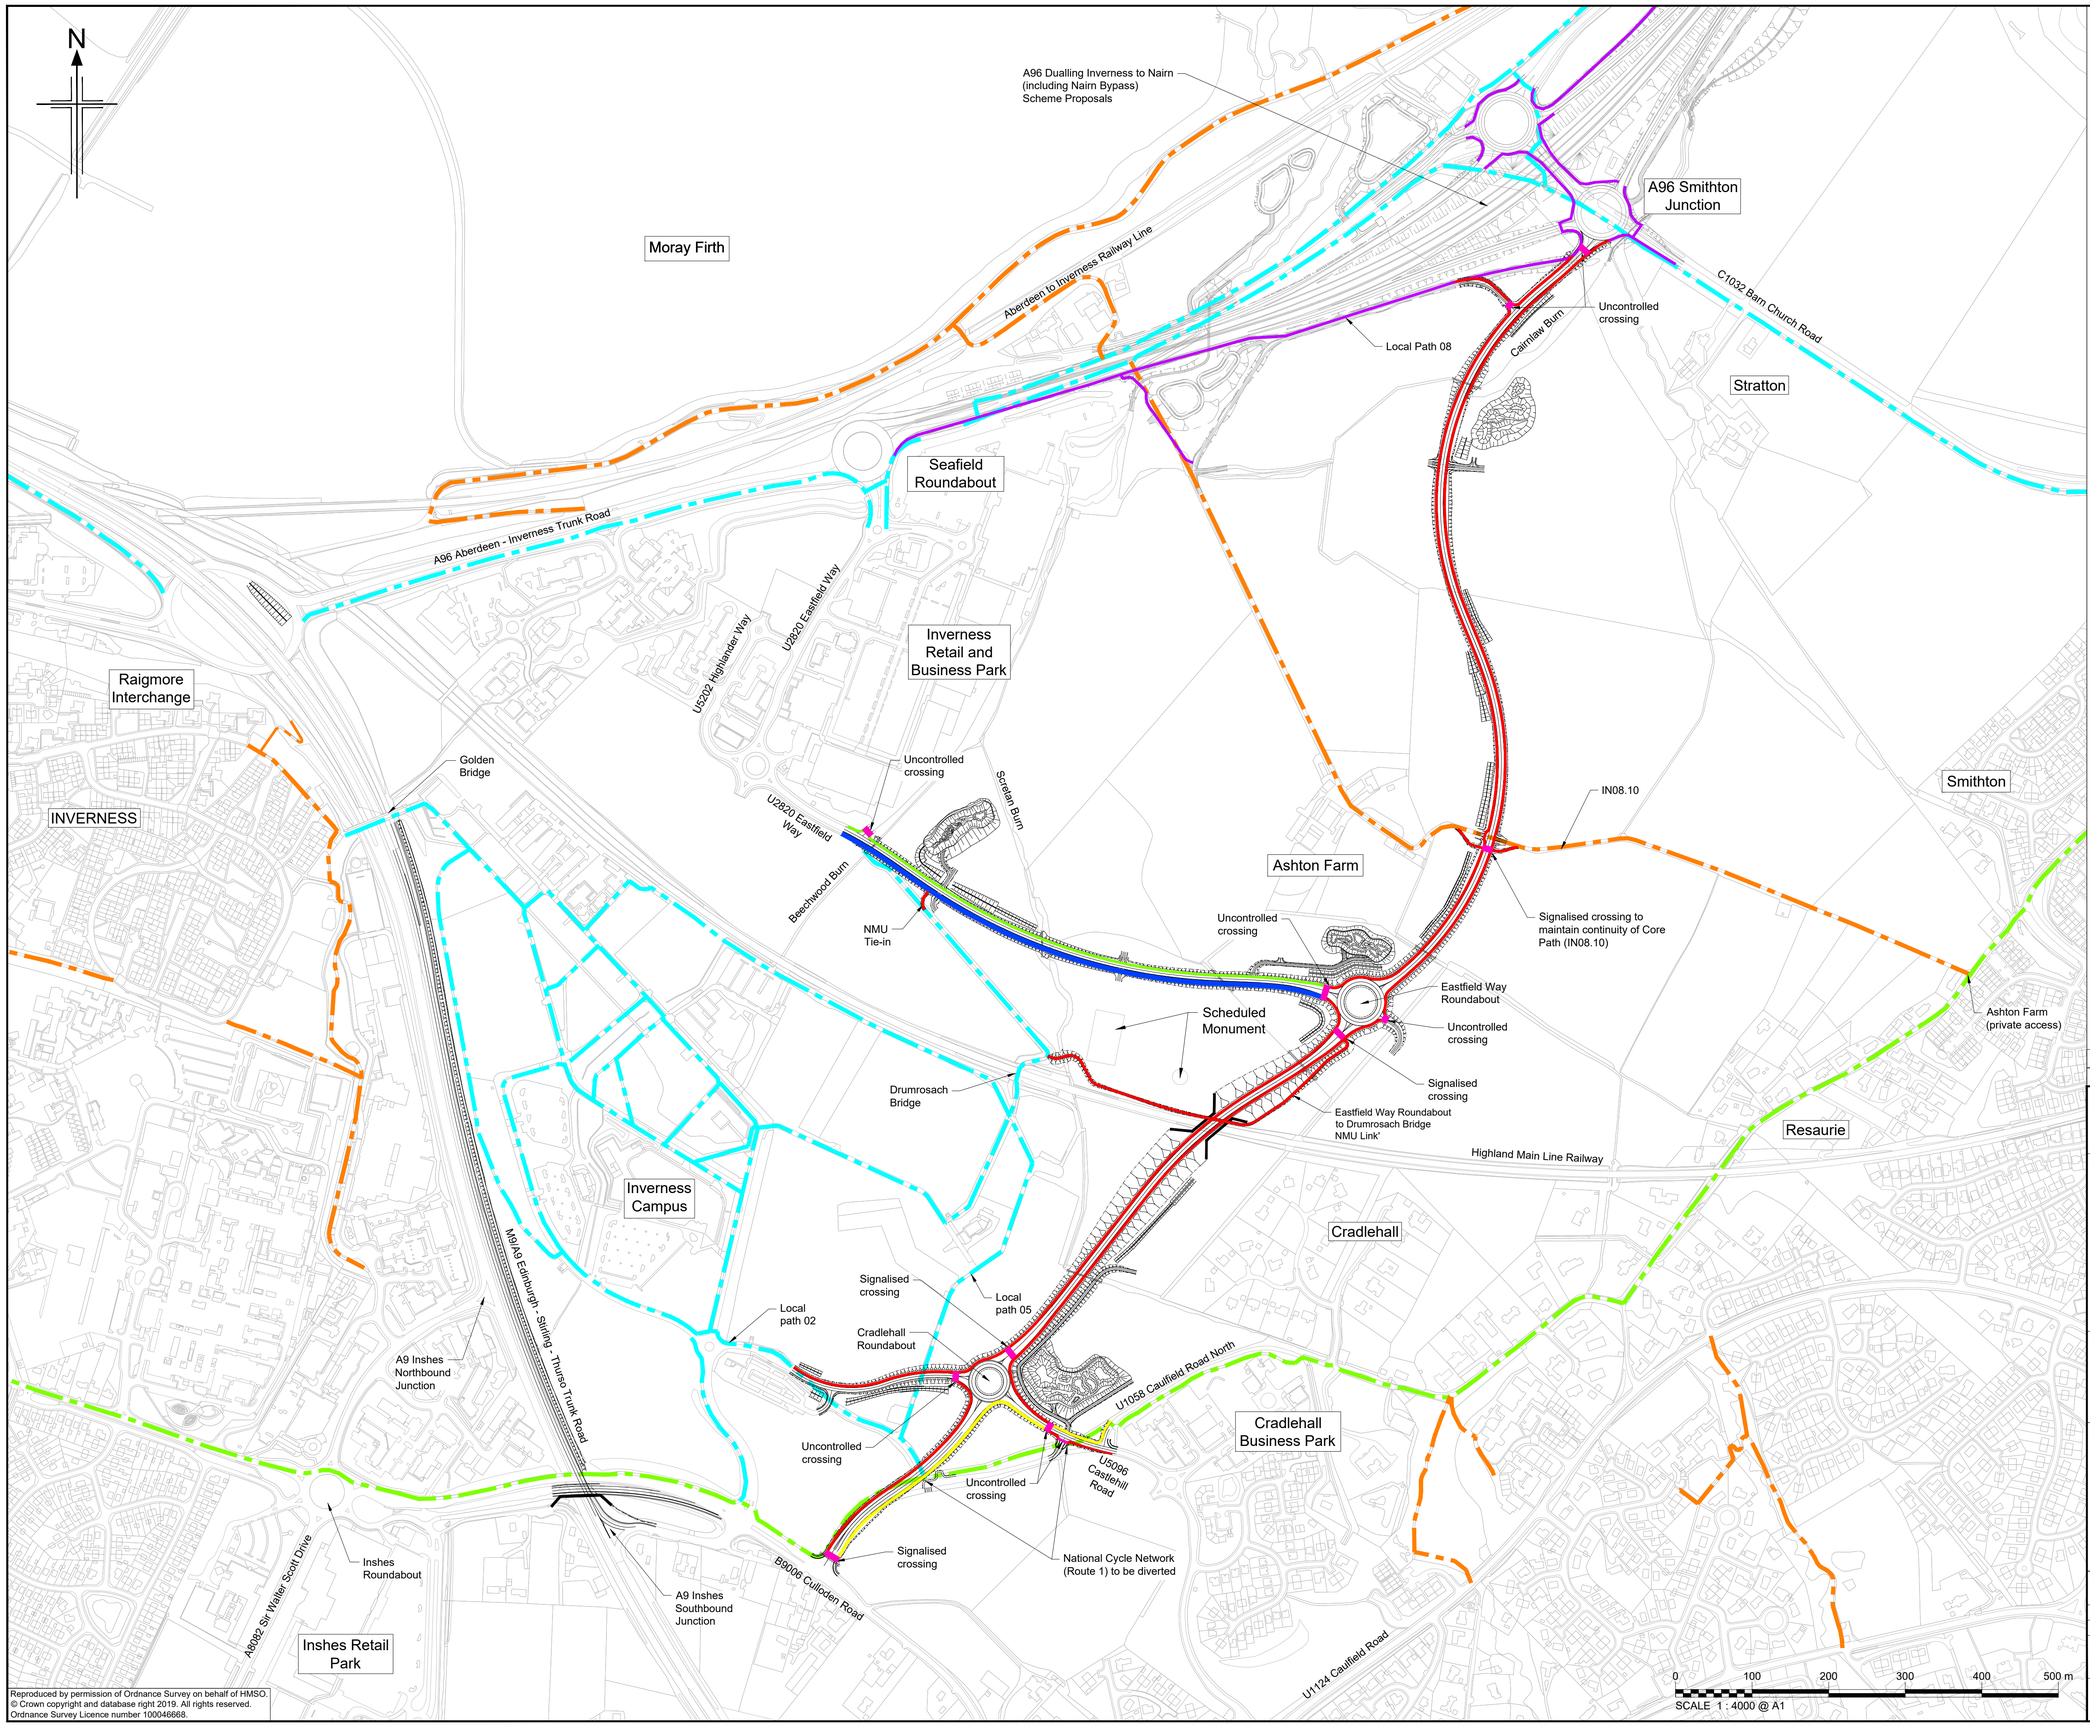


Reproduced by permission of Ordnance Survey on behalf of HMSO.
© Crown copyright and database right 2019. All rights reserved.
Ordnance Survey Licence number 100046668.

Notes:

1. OS Mastermap was obtained in February 2019 and is for illustration purposes only.

Legend:

- Proposed A9/A96 Inshes to Smithton Shared Use Path for NMUs
- Proposed A9/A96 Inshes to Smithton Dedicated Cycleway and Adjacent Footway
- Proposed A9/A96 Inshes to Smithton Footway
- Proposed A96 Dualling Inverness to Nairn (including Nairn Bypass) NMU Provision
- Proposed Realignment of National Cycle Network (Route 1) - Shared Use Path for NMUs
- Crossing Point Locations
- Existing National Cycle Network (Route 1)
- Existing Core Path
- Existing Local Route

| Rev | Rev. Date | Purpose of revision | Drawn | Checkd | Rev'd | Apprv'd |
|---|---|---|---|---|---|---|
| P00.3 | 20/09/19 | FINAL ISSUE | AT | CH | DC | DC |

JACOBS
95 Bothwell St, Glasgow, G2 7HX
Tel:+44(0)141 243 8000 Fax:+44(0)141 226 3109
www.jacobs.com

Client

TRANSPORT SCOTLAND
CÒMHDHAIL ALBA

Project

A9/A96 INSHES TO SMITHTON

Drawing title

DMRB STAGE 3
SCHEME ASSESSMENT REPORT
NMU PROPOSALS
FIGURE 2.1

Drawing status

S2 - SUITABLE FOR INFORMATION

| | | |
|---|---|---|
| Scale | 1:4000@A1 | DO NOT SCALE |
| Jacobs No. | B2103501 | |

Drawing number

A9-A96IS-JAC-ENM-MULTI-DR-CI-0001

Rev

P00.3

© Copyright 2019 Jacobs U.K. Limited. The concepts and information contained in this document are the property of Jacobs. Use or copying of this document in whole or in part without the written permission of Jacobs constitutes an infringement of copyright. Limitation: This drawing has been prepared on behalf of, and for the exclusive use of Jacobs' Client, and is subject to, and issued in accordance with, the provisions of the contract between Jacobs and the Client. Jacobs accepts no liability or responsibility whatsoever for, or in respect of, any use of, or reliance upon, this drawing by any third party.