A9P02-JAC-GEN-X_ZZZZZ_ZZ-FG-RD-0001

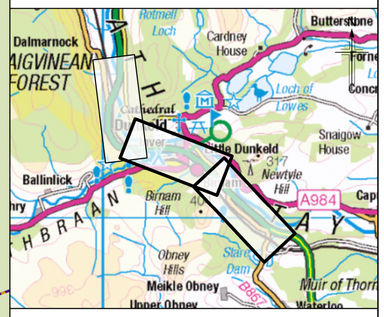

Legend

- Watercourse
- Culvert
- Lay-by
- Access
- Structure
- Transport Link
- Traffic count data
- Other feature
- Rights of Way
- National Cycle Network (NCN) Route
- Regional Cycle Route (RCR)
- Core Path
- Local Path
- Culvert

Rev.	Rev. Date	Purpose of revision	Orig/Dwn	Checkd	Rev'd	Apprv'd
C01	07/03/2022	Approved	HCH	AJB	KS	AJG
P03	23/05/2025	DMRB STAGE 3 REPORT - FINAL	MM	DE	AB	MP

Jacobs
95 Bothwell Street, Glasgow, G2 7HX, UK.
Tel: +44(0)141 243 8000
www.jacobs.com

Client: TRANSPORT SCOTLAND / COMHDHAIL ALBA

Project: A9 DUALLING – PASS OF BIRNAM TO TAY CROSSING

Drawing title

DMRB STAGE 3
PASS OF BIRNAM TO TAY CROSSING
EXISTING CONDITIONS
SHEET 1 OF 2

Drawing Status	S4 - ISSUED FOR STAGE APPROVAL
Scale	1:5,000 @ A1 / 1:10,000 @ A3 — DO NOT SCALE
Jacobs No.	B2140002
BIM No.	
Drawing number	A9P02-JAC-GEN-X_ZZZZZ_ZZ-FG-RD-0001
Rev	P03

© Crown copyright 2025. You may re-use this information (excluding logos) free of charge in any format or medium, under the terms of the Open Government Licence. To view this licence, visit http://www.nationalarchives.gov.uk/doc/open-government-licence/ or e-mail: psi@nationalarchives.gsi.gov.uk. Where we have identified any third party copyright information you will need to obtain permission from the copyright holders concerned. Limitation: This drawing has been prepared on behalf of, and for the exclusive use of Jacobs' Client, and is subject to, and issued in accordance with, the provisions of the contract between Jacobs and the Client. Jacobs accepts no liability or responsibility whatsoever for, or in respect of, any use of, or reliance upon, this drawing by any third party.

© Crown copyright and database right 2025. All rights reserved. Ordnance Survey Licence number 100046668.

0 0.1 0.2 0.4 0.6 0.8 1 kilometres

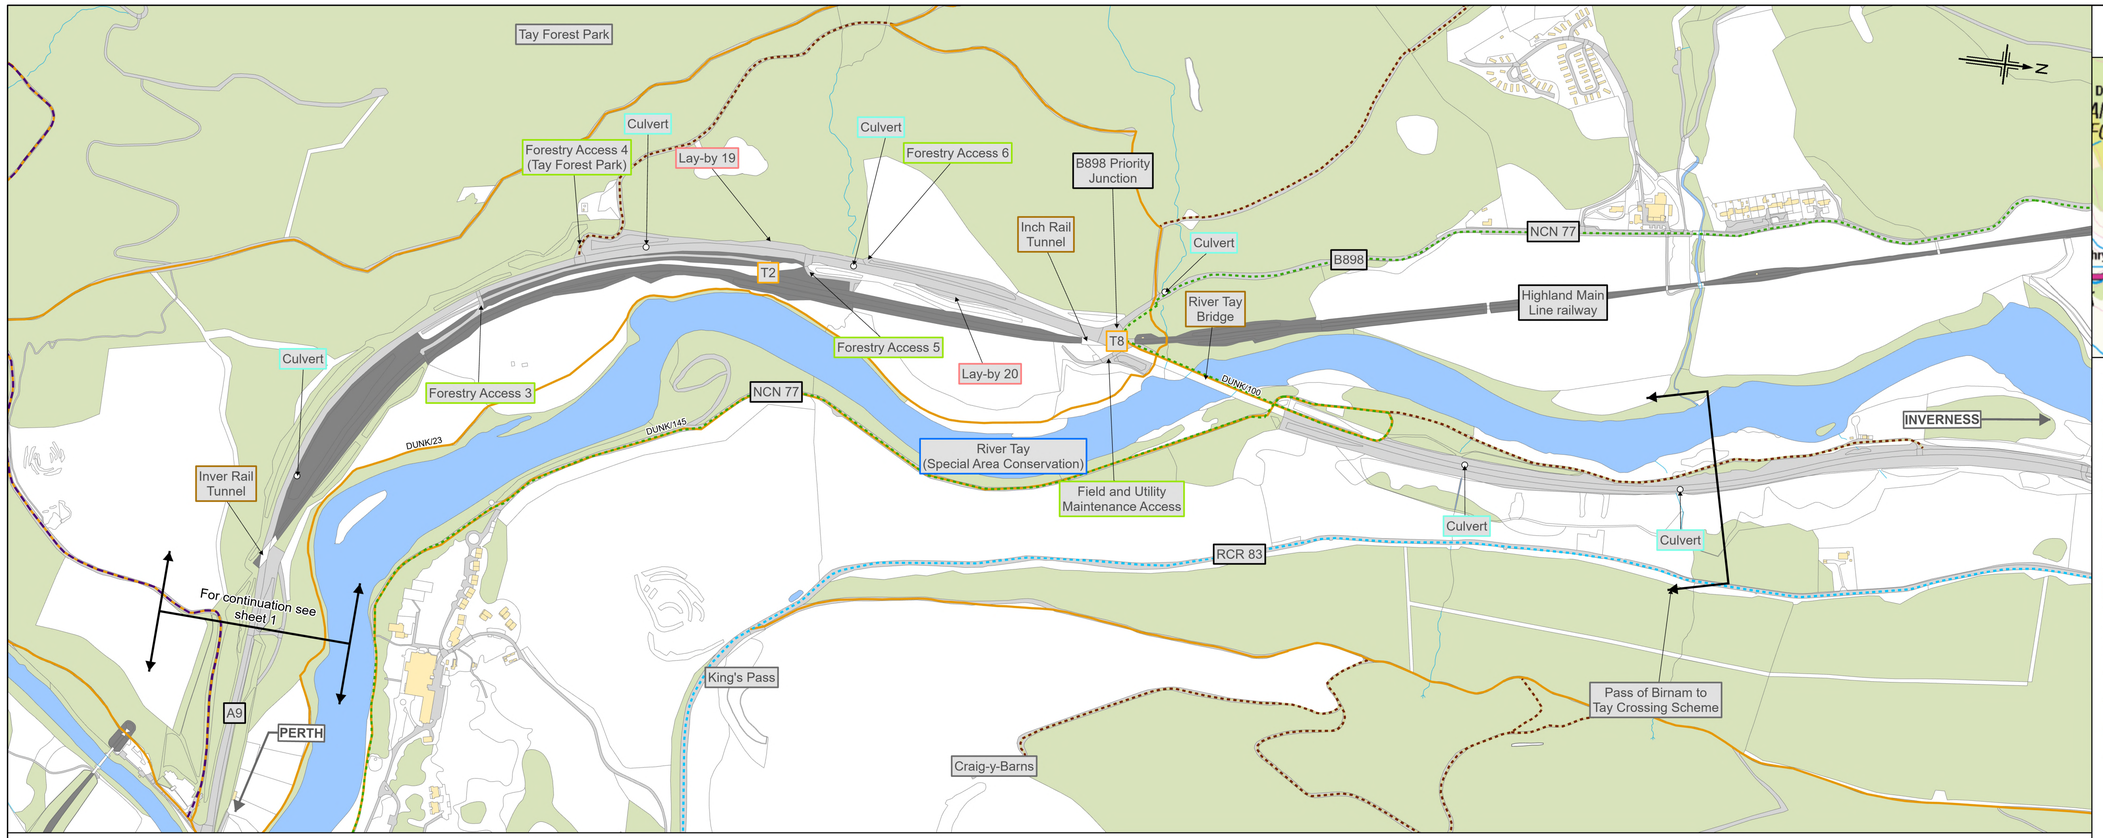

A9P02-JAC-GEN-X_ZZZZZ_ZZ-FG-RD-0002

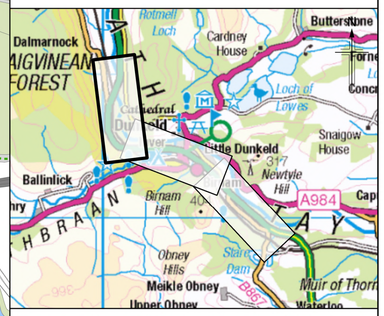

Legend

- Watercourse
- Culvert
- Lay-by
- Access
- Structure
- Transport Link
- Traffic count data
- Other feature
- Rights of Way
- National Cycle Network (NCN) Route
- Regional Cycle Route (RCR)
- Core Path
- Local Path
- Culvert

Rev.	Rev. Date	Purpose of revision	Orig/Dwn	Checkd	Rev'd	Apprv'd
C01	07/03/2022	Approved	HCH	AJB	KS	AJG
P03	23/05/2025	DMRB STAGE 3 REPORT - FINAL	MM	DE	AB	MP

Jacobs
95 Bothwell Street, Glasgow, G2 7HX, UK.
Tel: +44(0)141 243 8000
www.jacobs.com

Client

TRANSPORT SCOTLAND
COMHDHAIL ALBA

Project

A9 DUALLING
PASS OF BIRNAM TO TAY CROSSING

Drawing title

DMRB STAGE 3
PASS OF BIRNAM TO TAY CROSSING
EXISTING CONDITIONS
SHEET 2 OF 2

Drawing Status	S4 - ISSUED FOR STAGE APPROVAL	
Scale	1:5,000 @ A1 / 1:10,000 @ A3	DO NOT SCALE
Jacobs No.	B2140002	
BIM No.		
Drawing number	A9P02-JAC-GEN-X_ZZZZZ_ZZ-FG-RD-0002	Rev. P03

© Crown copyright 2025. You may re-use this information (excluding logos) free of charge in any format or medium, under the terms of the Open Government Licence. To view this licence, visit http://www.nationalarchives.gov.uk/doc/open-government-licence/ or e-mail: psi@nationalarchives.gsi.gov.uk. Where we have identified any third party copyright information you will need to obtain permission from the copyright holders concerned.
Limitation: This drawing has been prepared on behalf of, and for the exclusive use of Jacobs' Client, and is subject to, and issued in accordance with, the provisions of the contract between Jacobs and the Client. Jacobs accepts no liability or responsibility whatsoever for, or in respect of, any use of, or reliance upon, this drawing by any third party.

© Crown copyright and database right 2025. All rights reserved. Ordnance Survey Licence number 100046668.

0 0.1 0.2 0.4 0.6 0.8 1 kilometres

A9P02-JAC-VUT-X_ZZZZZ_ZZ-FG-RD-0001

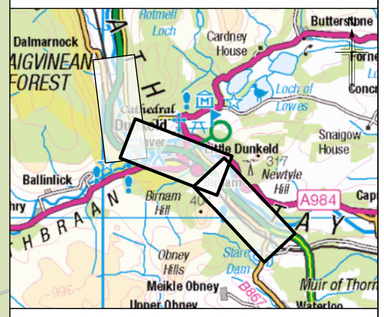

Legend

- Watercourse
- Structure
- Transport Link
- Other feature
- BT Overhead Cable
- BT Underground Cable
- Scottish Water Main
- Scottish Water Combined Sewer
- SSEN Overhead High Voltage Cable
- SSEN Overhead Low Voltage Cable
- SSEN Underground High Voltage Cable
- Gas Lines
- Telecoms Mast

Notes:

1. The locations of private and publicly owned service and supply apparatus identified as existing as shown on this drawing are purely indicative and for information only, and no guarantee is given to the completeness or accuracy of this information.

2. Prior to carrying out work in any part of the site, the Contractor shall be responsible for locating all existing service and supply apparatus, and agreeing the details of any required diversion and protection measures with the relevant Company or Landowner.

Rev.	Rev. Date	Purpose of revision	Orig/Dwn	Checkd	Rev'd	Apprv'd
C01	07/03/2022	Approved	HCH	AJB	KS	AJG
P03	23/05/2025	DMRB STAGE 3 REPORT - FINAL	MM	DE	AB	MP

Jacobs
95 Bothwell Street, Glasgow, G2 7HX, UK.
Tel: +44(0)141 243 8000
www.jacobs.com

Client: TRANSPORT SCOTLAND / COMHDHAIL ALBA

Project: A9 DUALLING – PASS OF BIRNAM TO TAY CROSSING

Drawing title

DMRB STAGE 3
PASS OF BIRNAM TO TAY CROSSING
EXISTING UTILITIES
SHEET 1 OF 2

Drawing Status	S4 - ISSUED FOR STAGE APPROVAL
Scale	1:5,000 @ A1 / 1:10,000 @ A3 — DO NOT SCALE
Jacobs No.	B2140002
BIM No.	
Drawing number	A9P02-JAC-VUT-X_ZZZZZ_ZZ-FG-RD-0001
Rev	P03

© Crown copyright 2025. You may re-use this information (excluding logos) free of charge in any format or medium, under the terms of the Open Government Licence. To view this licence, visit http://www.nationalarchives.gov.uk/doc/open-government-licence/ or e-mail: psi@nationalarchives.gsi.gov.uk. Where we have identified any third party copyright information you will need to obtain permission from the copyright holders concerned. Limitation: This drawing has been prepared on behalf of, and for the exclusive use of Jacobs' Client, and is subject to, and issued in accordance with, the provisions of the contract between Jacobs and the Client. Jacobs accepts no liability or responsibility whatsoever for, or in respect of, any use of, or reliance upon, this drawing by any third party.

© Crown copyright and database right 2025. All rights reserved. Ordnance Survey Licence number 100046668.

0 0.1 0.2 0.4 0.6 0.8 1 Kilometres

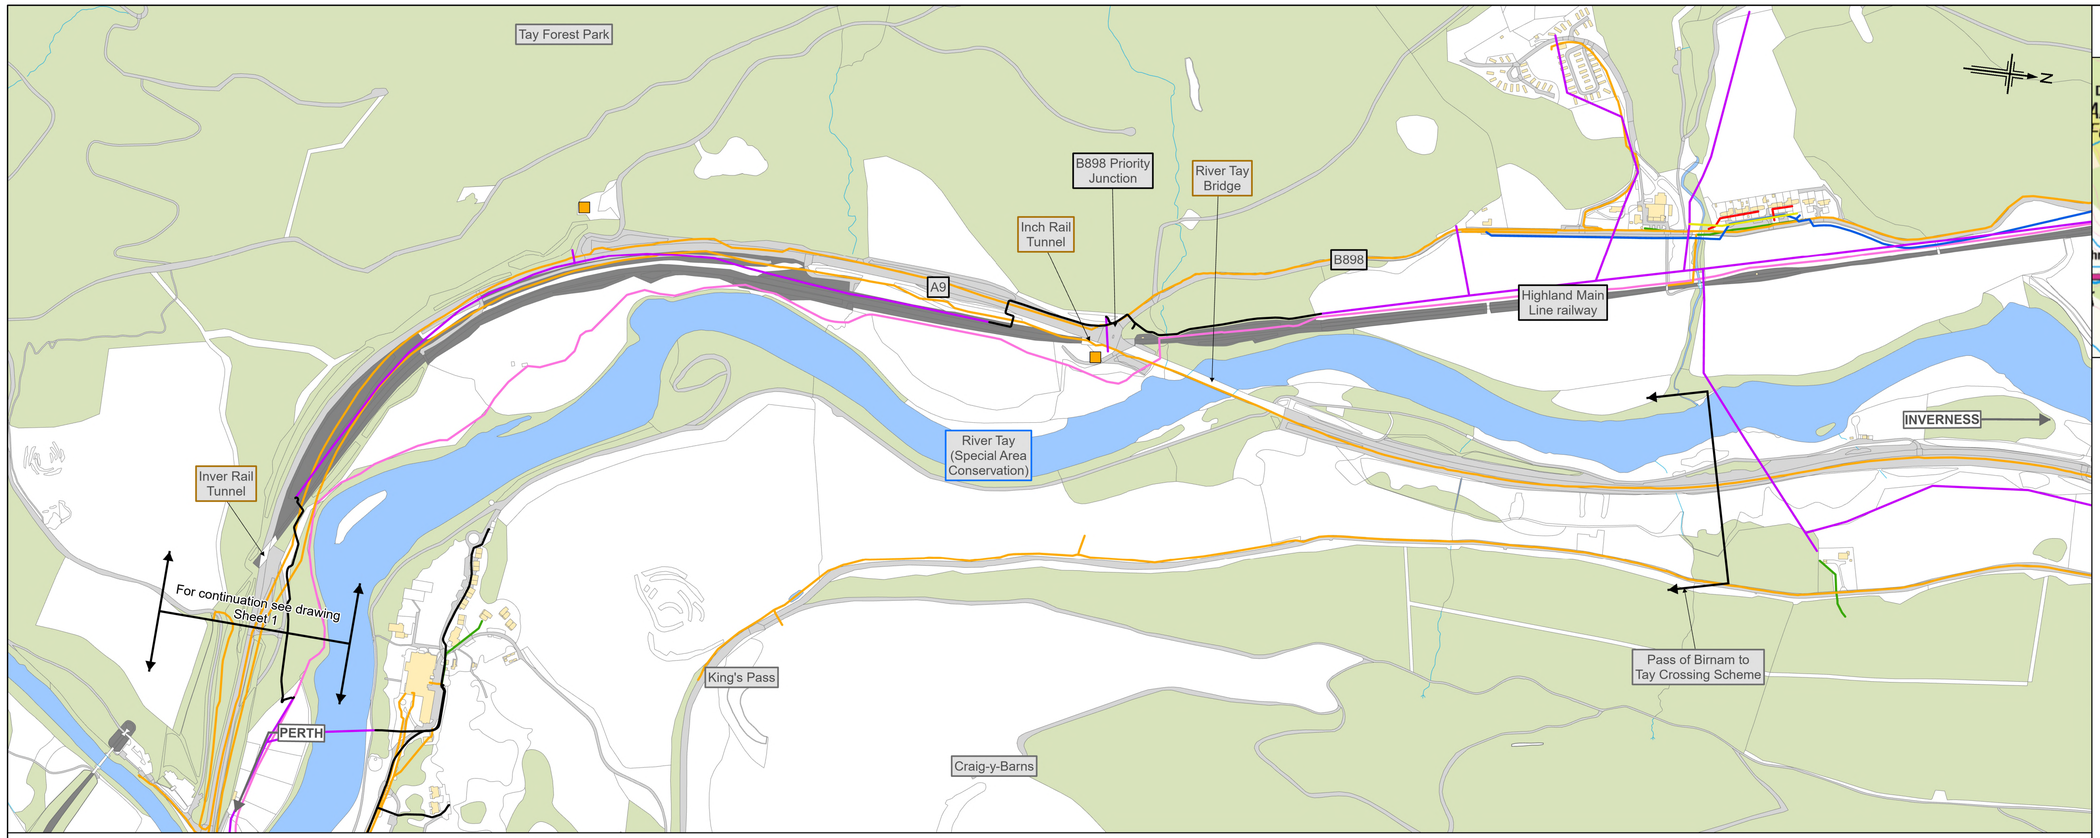

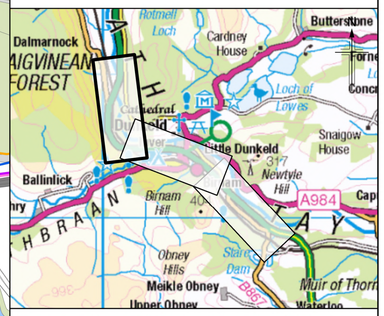

Legend

- Watercourse
- Structure
- Transport Link
- Other feature
- BT Overhead Cable
- BT Underground Cable
- Scottish Water Main
- Scottish Water Combined Sewer
- SSEN Overhead High Voltage Cable
- SSEN Overhead Low Voltage Cable
- SSEN Underground High Voltage Cable
- Gas Lines
- Telecoms Mast

Notes:

1. The locations of private and publicly owned service and supply apparatus identified as existing as shown on this drawing are purely indicative and for information only, and no guarantee is given to the completeness or accuracy of this information.

2. Prior to carrying out work in any part of the site, the Contractor shall be responsible for locating all existing service and supply apparatus, and agreeing the details of any required diversion and protection measures with the relevant Company or Landowner.

Rev.	Rev. Date	Purpose of revision	Orig/Dwn	Checkd	Rev'd	Apprv'd
C01	07/03/2022	Approved	HCH	AJB	KS	AJG
P03	23/05/2025	DMRB STAGE 3 REPORT - FINAL	MM	DE	AB	MP

Jacobs
95 Bothwell Street, Glasgow, G2 7HX, UK.
Tel: +44(0)141 243 8000
www.jacobs.com

Client: TRANSPORT SCOTLAND / COMHDHAIL ALBA

Project: A9 DUALLING – PASS OF BIRNAM TO TAY CROSSING

Drawing title

DMRB STAGE 3
PASS OF BIRNAM TO TAY CROSSING
EXISTING UTILITIES
SHEET 2 OF 2

Drawing Status	S4 - ISSUED FOR STAGE APPROVAL	
Scale	1:5,000 @ A1 / 1:10,000 @ A3	DO NOT SCALE
Jacobs No.	B2140002	
BIM No.		
Drawing number	A9P02-JAC-VUT-X_ZZZZZ_ZZ-FG-RD-0002	Rev. P03

© Crown copyright 2025. You may re-use this information (excluding logos) free of charge in any format or medium, under the terms of the Open Government Licence. To view this licence, visit http://www.nationalarchives.gov.uk/doc/open-government-licence/ or e-mail: psi@nationalarchives.gsi.gov.uk. Where we have identified any third party copyright information you will need to obtain permission from the copyright holders concerned. Limitation: This drawing has been prepared on behalf of, and for the exclusive use of Jacobs' Client, and is subject to, and issued in accordance with, the provisions of the contract between Jacobs and the Client. Jacobs accepts no liability or responsibility whatsoever for, or in respect of, any use of, or reliance upon, this drawing by any third party.

© Crown copyright and database right 2025. All rights reserved. Ordnance Survey Licence number 100046668.

0 0.1 0.2 0.4 0.6 0.8 1 kilometres

A9P02-JAC-VUT-X_ZZZZZ_ZZ-FG-RD-0002

A9P02-JAC-VTR-X_ZZZZZ_ZZ-FG-TR-0001

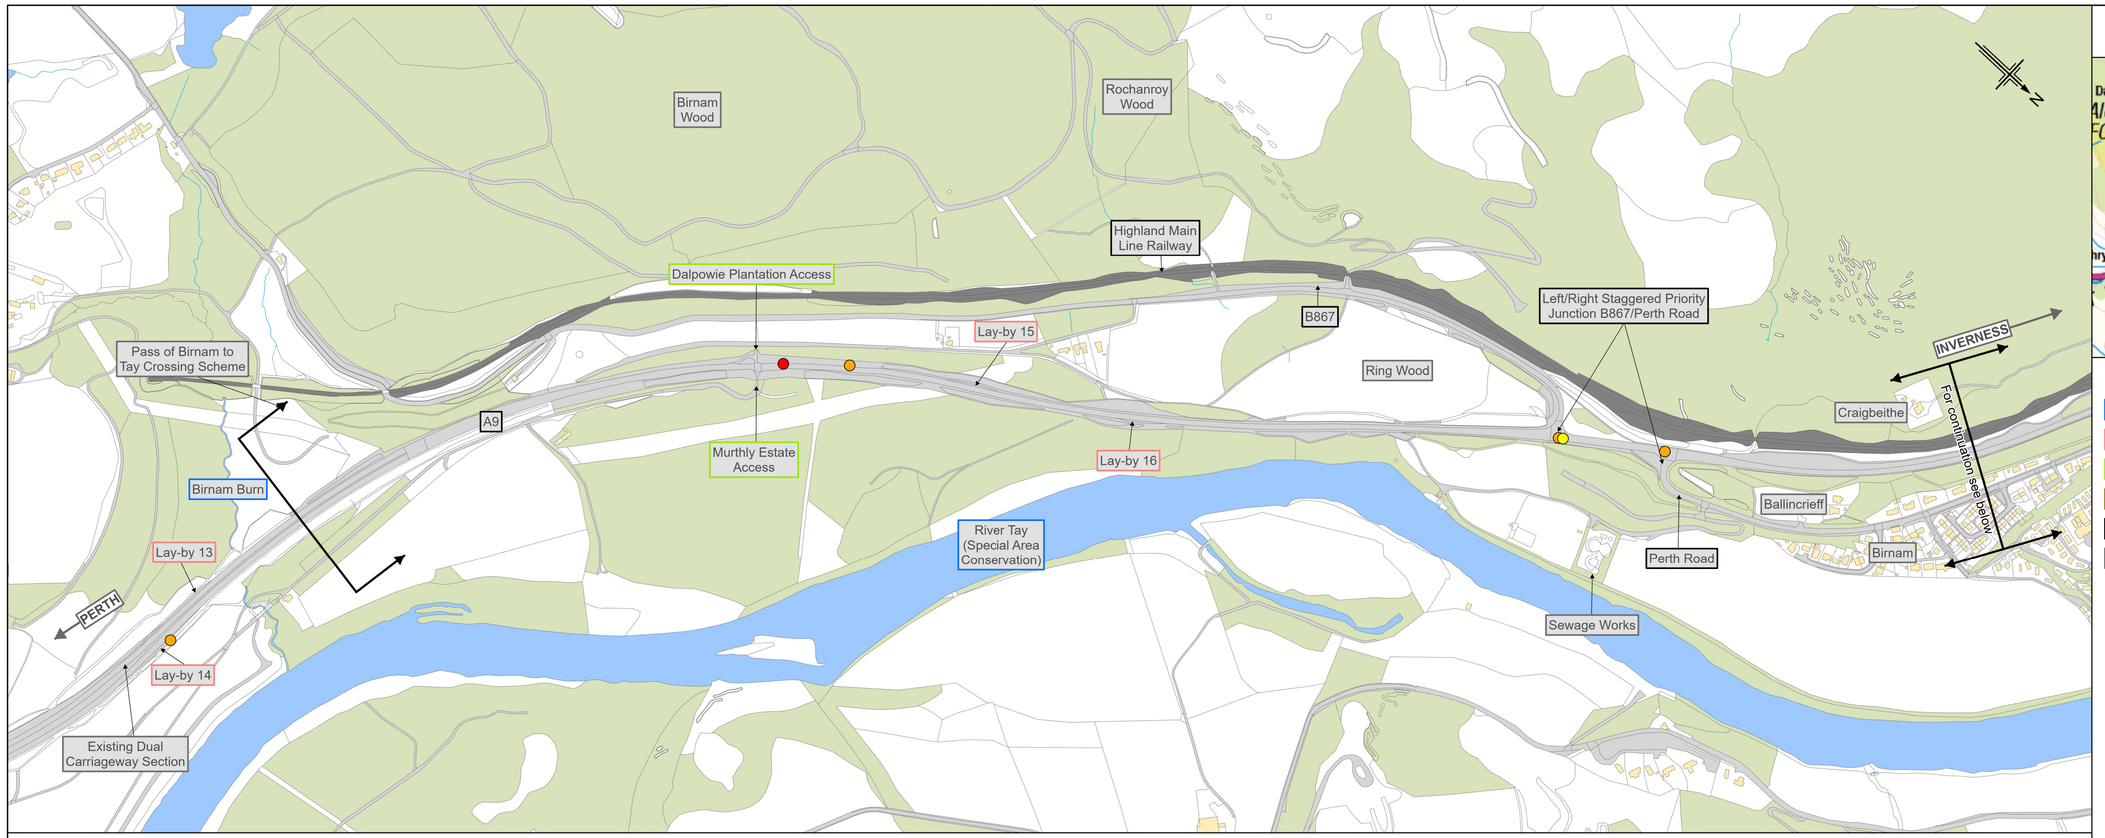

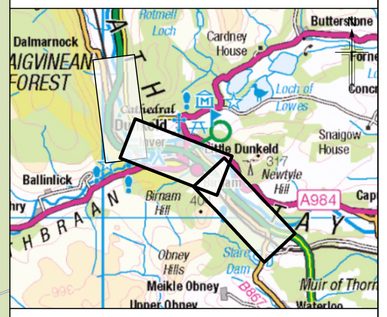

Legend

- Watercourse
- Lay-by
- Access
- Structure
- Transport Link
- Other feature
- Fatal accident
- Serious accident
- Slight accident

Rev.	Rev. Date	Purpose of revision	Orig/Dwn	Checkd	Rev'd	Apprv'd
C01	07/03/2022	Approved	HCH	AJB	KS	AJG
P03	23/05/2025	DMRB STAGE 3 REPORT - FINAL	MM	DE	AB	MP

Jacobs
95 Bothwell Street, Glasgow, G2 7HX, UK.
Tel: +44(0)141 243 8000
www.jacobs.com

Client: TRANSPORT SCOTLAND / COMHDHAIL ALBA

Project: A9 DUALLING – PASS OF BIRNAM TO TAY CROSSING

Drawing title

DMRB STAGE 3
PASS OF BIRNAM TO TAY CROSSING
PERSONAL INJURY ACCIDENTS
JAN 2019 - NOV 2024
SHEET 1 OF 2

Drawing Status	S4 - ISSUED FOR STAGE APPROVAL	
Scale	1:5,000 @ A1 / 1:10,000 @ A3	DO NOT SCALE
Jacobs No.	B2140002	
BIM No.		
Drawing number	A9P02-JAC-VTR-X_ZZZZZ_ZZ-FG-TR-0001	Rev P03

© Crown copyright 2025. You may re-use this information (excluding logos) free of charge in any format or medium, under the terms of the Open Government Licence. To view this licence, visit http://www.nationalarchives.gov.uk/doc/open-government-licence/ or e-mail: psi@nationalarchives.gsi.gov.uk. Where we have identified any third party copyright information you will need to obtain permission from the copyright holders concerned.
Limitation: This drawing has been prepared on behalf of, and for the exclusive use of Jacobs' Client, and is subject to, and issued in accordance with, the provisions of the contract between Jacobs and the Client. Jacobs accepts no liability or responsibility whatsoever for, or in respect of, any use of, or reliance upon, this drawing by any third party.

© Crown copyright and database right 2025. All rights reserved. Ordnance Survey Licence number 100046668.

0 0.1 0.2 0.4 0.6 0.8 1 kilometres

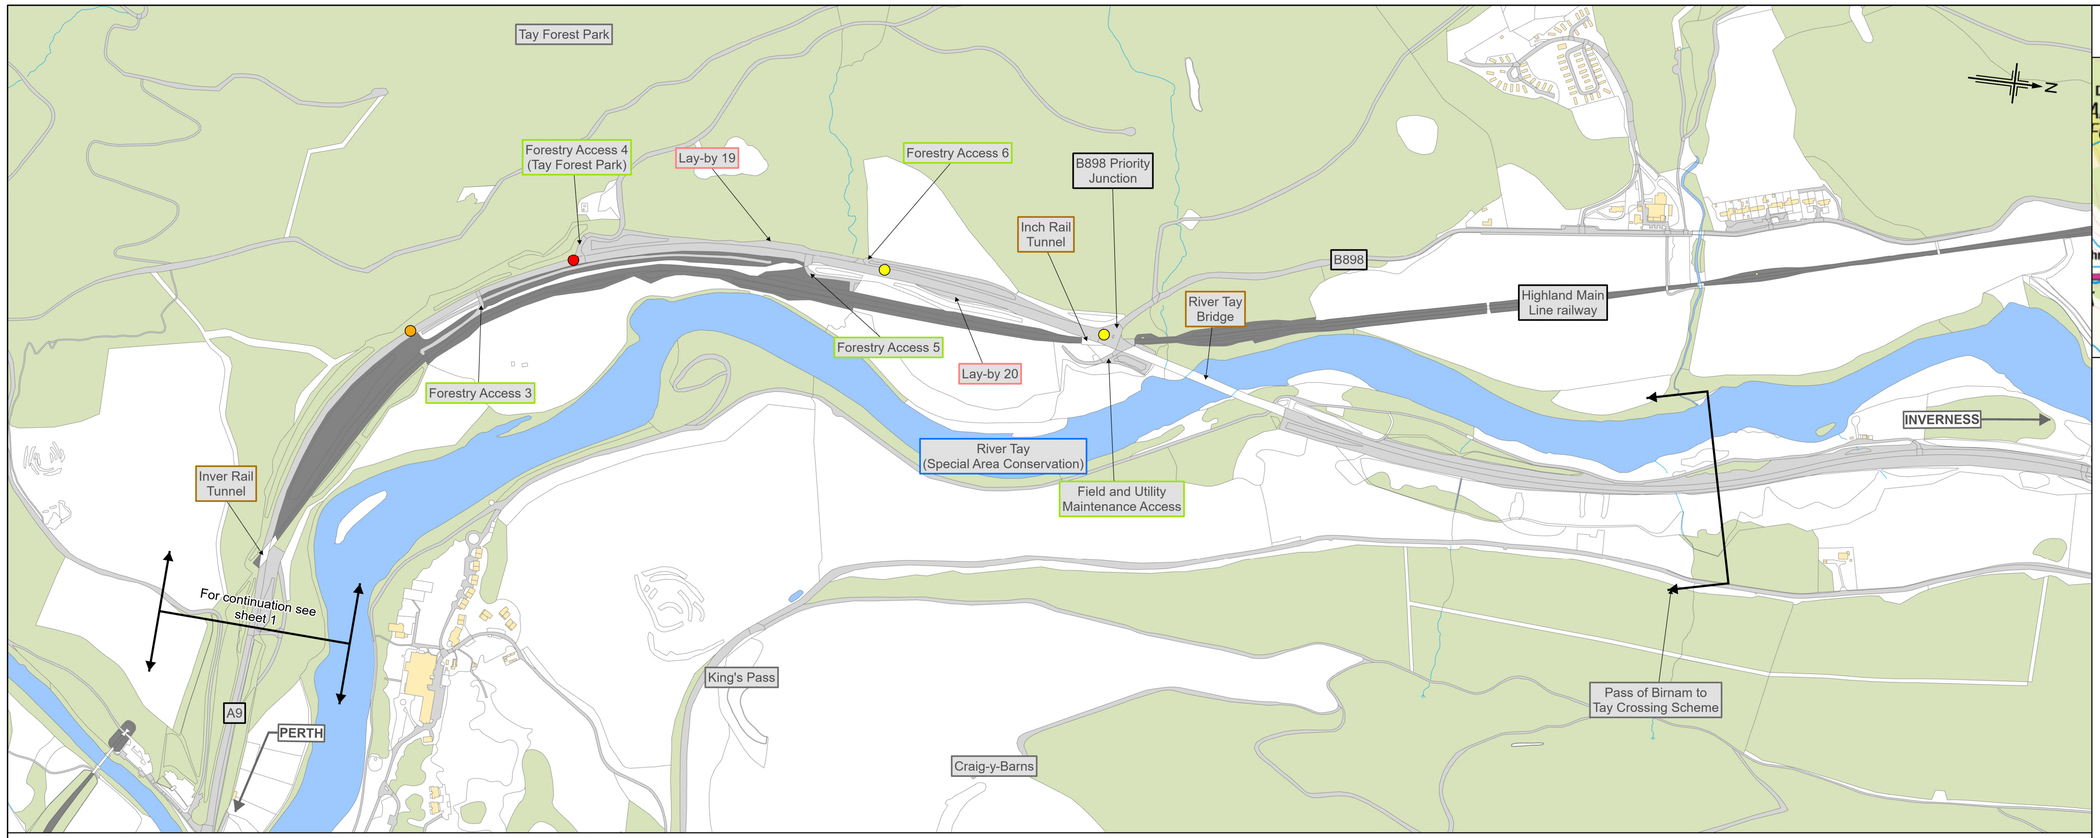

© Crown copyright and database right 2025. All rights reserved. Ordnance Survey Licence number 100046668.

0 0.1 0.2 0.4 0.6 0.8 1 kilometres

A9P02-JAC-VTR-X_ZZZZZ_ZZ-FG-TR-0002

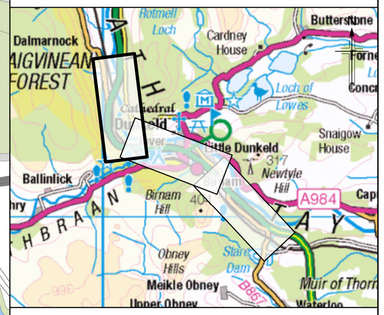

Legend

- Watercourse
- Lay-by
- Access
- Structure
- Transport Link
- Other feature
- Fatal accident
- Serious accident
- Slight accident

Rev.	Rev. Date	Purpose of revision	Orig/Dwn	Checkd	Rev'd	Apprv'd
C01	07/03/2022	Approved	HCH	AJB	KS	AJG
P03	23/05/2025	DMRB STAGE 3 REPORT - FINAL	MM	DE	AB	MP

Jacobs
95 Bothwell Street, Glasgow, G2 7HX, UK.
Tel: +44(0)141 243 8000
www.jacobs.com

Client: TRANSPORT SCOTLAND / COMHDHAIL ALBA

Project: A9 DUALLING – PASS OF BIRNAM TO TAY CROSSING

Drawing title

DMRB STAGE 3
PASS OF BIRNAM TO TAY CROSSING
PERSONAL INJURY ACCIDENTS
JAN 2019 - NOV 2024
SHEET 2 OF 2

Drawing Status	S4 - ISSUED FOR STAGE APPROVAL
Scale	1:5,000 @ A1 / 1:10,000 @ A3 — DO NOT SCALE
Jacobs No.	B2140002
BIM No.	
Drawing number	A9P02-JAC-VTR-X_ZZZZZ_ZZ-FG-TR-0002
Rev.	P03

© Crown copyright 2025. You may re-use this information (excluding logos) free of charge in any format or medium, under the terms of the Open Government Licence. To view this licence, visit http://www.nationalarchives.gov.uk/doc/open-government-licence/ or e-mail: psi@nationalarchives.gsi.gov.uk. Where we have identified any third party copyright information you will need to obtain permission from the copyright holders concerned.
Limitation: This drawing has been prepared on behalf of, and for the exclusive use of Jacobs' Client, and is subject to, and issued in accordance with, the provisions of the contract between Jacobs and the Client. Jacobs accepts no liability or responsibility whatsoever for, or in respect of, any use of, or reliance upon, this drawing by any third party.