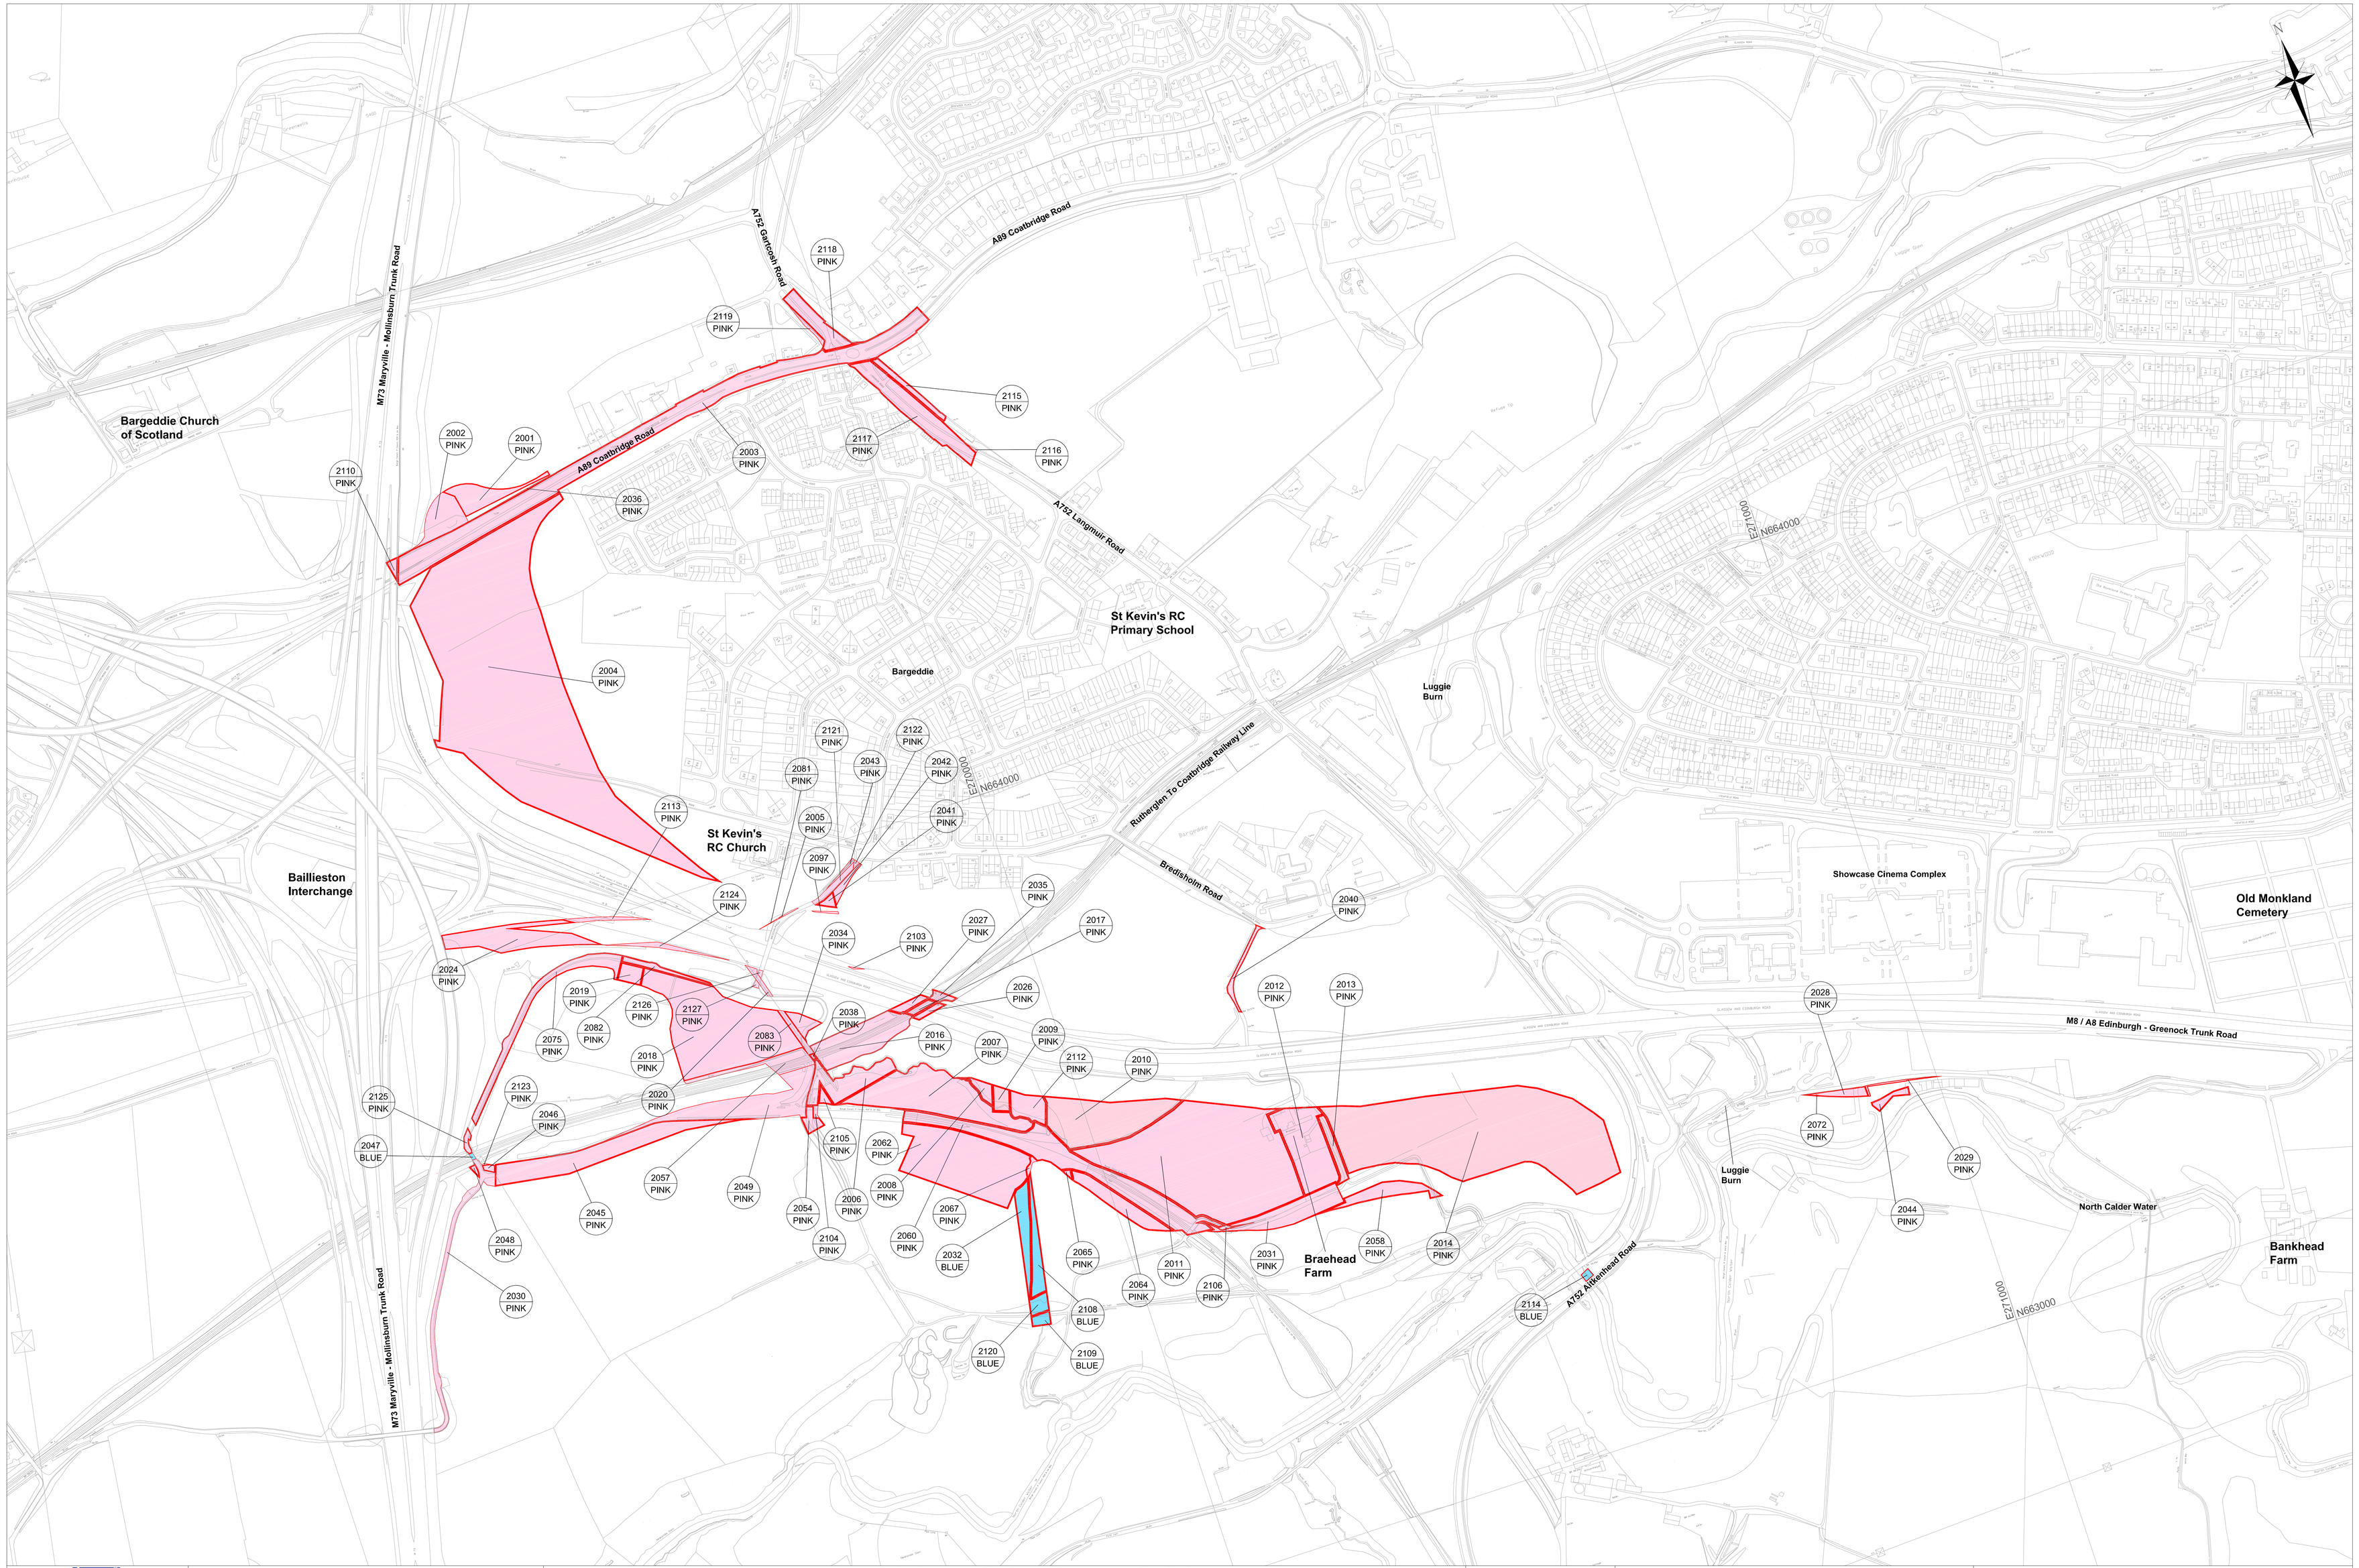

TRANSPORT SCOTLAND
An agency of SCOTTISH EXECUTIVE

This map is based upon Ordnance Survey material with the permission of Ordnance Survey on behalf of the Controller of Her Majesty's stationery Office (c) Crown copyright 2007. Any unauthorised reproduction infringes Crown copyright and may lead to prosecution or civil proceedings. Scottish Executive Licence number : SE100020540 2007.

THE M8 (BAILLIESTON TO NEWHOUSE)
SPECIAL ROAD SCHEME COMPULSORY PURCHASE ORDER 200[ ]

Scale :- 1/2500
0 50 100
Metres

KEY

PINK	LAND TO BE ACQUIRED
BLUE	SERVITUDE RIGHT TO BE ACQUIRED

MAP OTG/1404/12001

CPO SHEET 2 OF 8